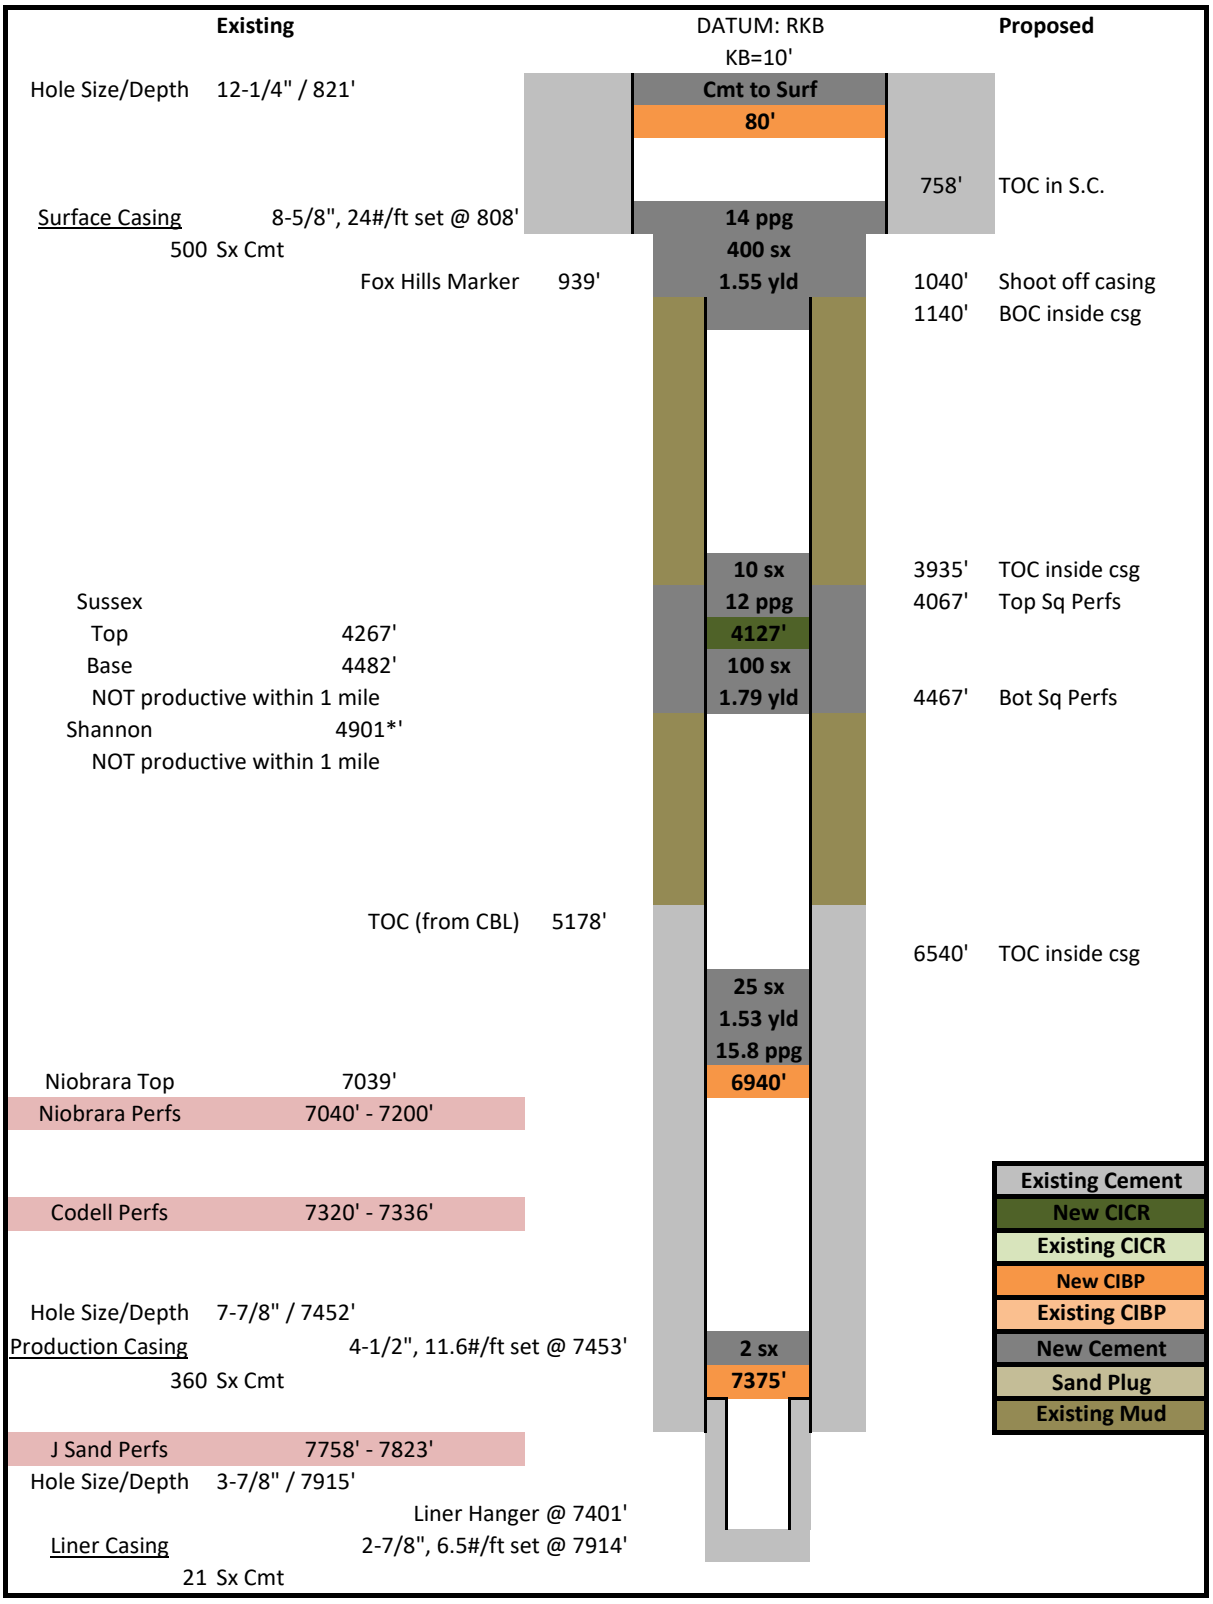| | | | | | |
|---|---|---|---|---|---|
| **API:** | **05-123-17093** | **ELEVATION:** | **4828** | **QTR-QTR:** | **SW NE** |
| **WELL NAME:** | **HSR-STEWART 7-18A** | **GROUND LEVEL:** | **4818** | **SECTION:** | **18** |
| **COUNTY:** | **WELD** | **MD:** | **7915** | **TWNSHIP:** | **3N** |
| **LATITUDE:** | **40.226119** | **PBMD:** | **7883** | **RANGE:** | **66W** |
| **LONGITUDE:** | **-104.817358** | **CREATED BY:** | **K. MILAM** | | |
| | | **DATE:** | 11/14/2018 | | |