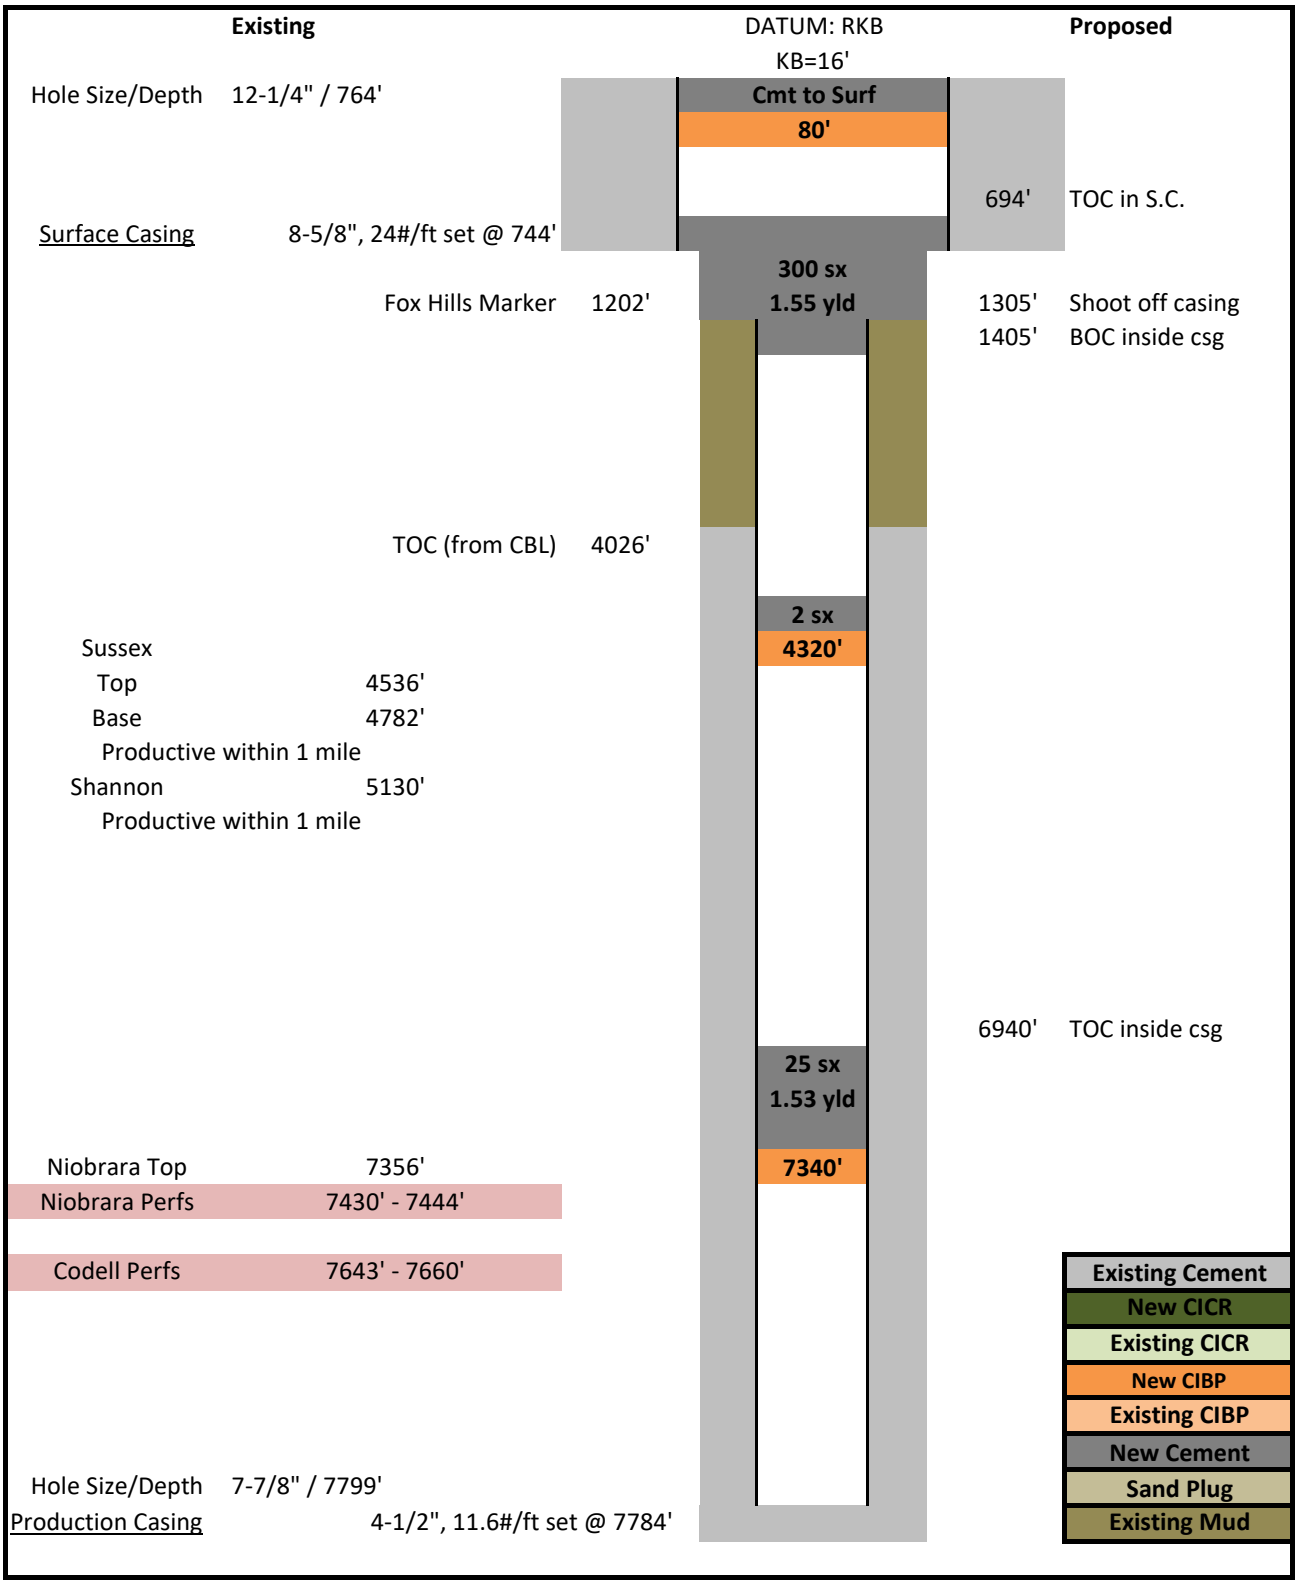API:	**05-123-22968**	**ELEVATION:**	**5042**	**QTR-QTR:**	**SWNW**
WELL NAME:	**HEISMAN V 28-5**	**GROUND LEVEL:**	**5026**	**SECTION:**	**28**
COUNTY:	**WELD**	**MD:**	**7799**	**TWNSHIP:**	**2N**
LATITUDE:	**40.11134**	**PBMD:**	**7767**	**RANGE:**	**67W**
LONGITUDE:	**-104.9032**	**CREATED BY:**	**C. MARTIN**		
		DATE:	11/30/2018