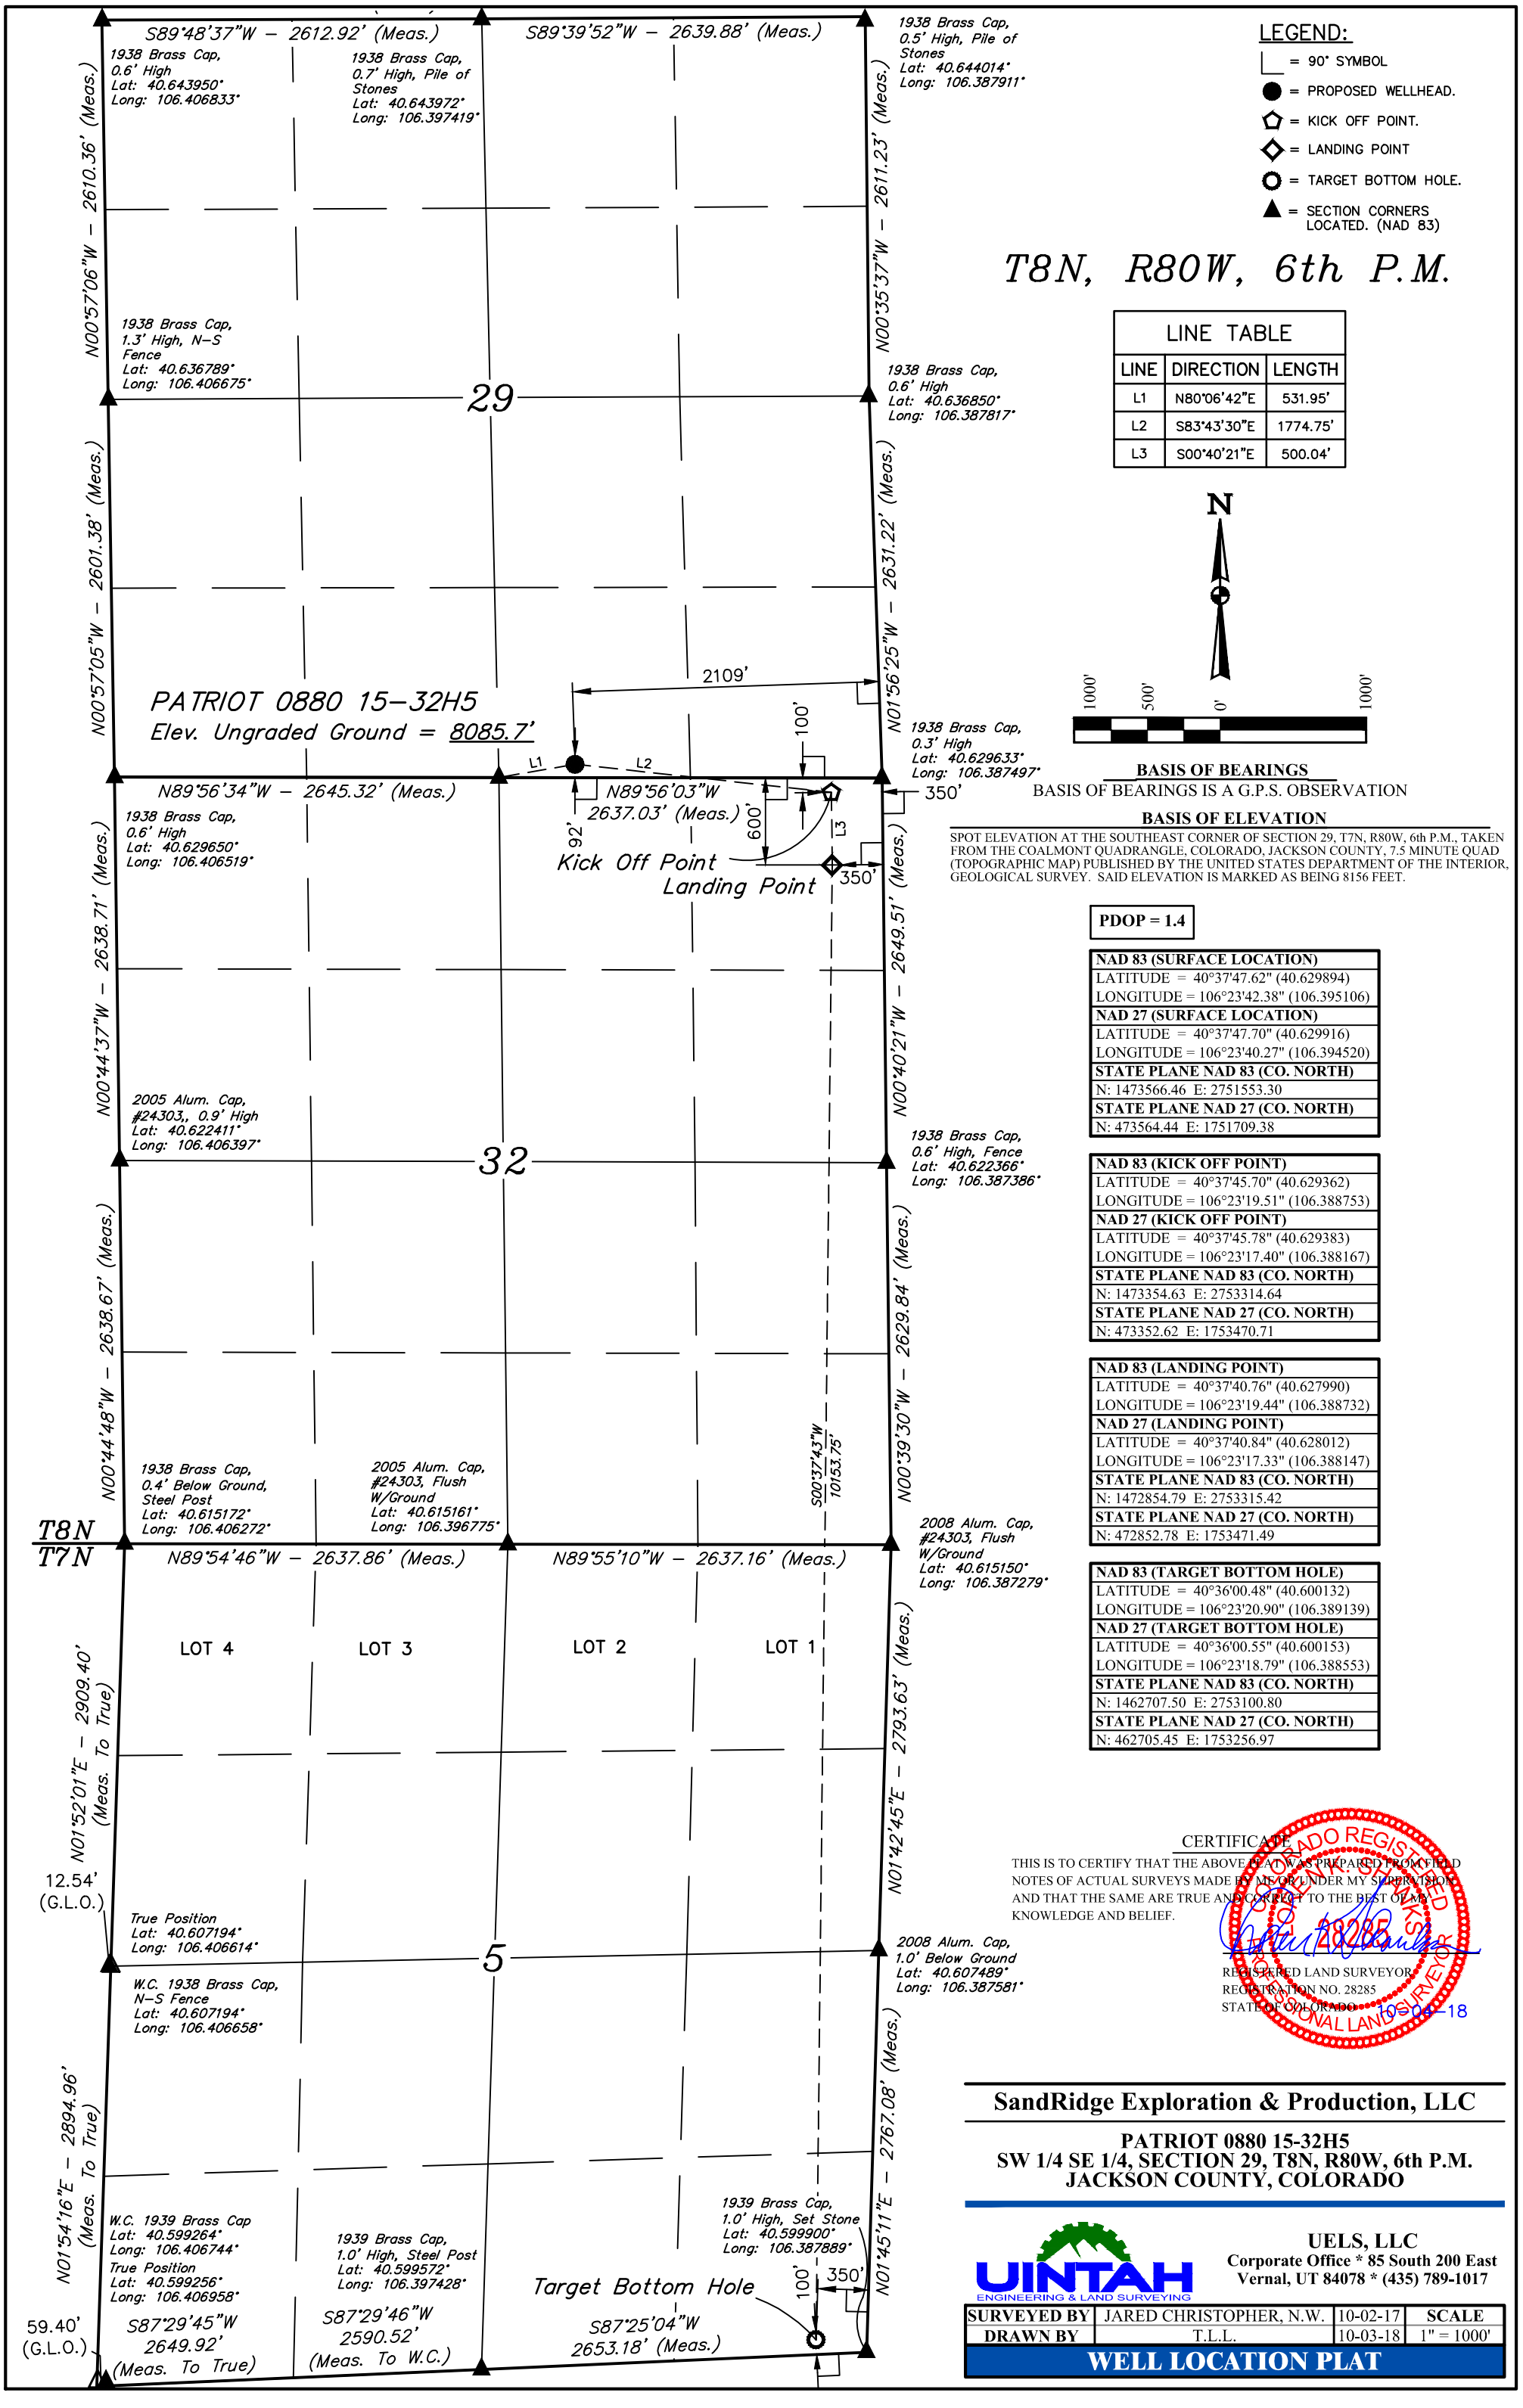

LEGEND:

- = 90° SYMBOL
- = PROPOSED WELLHEAD.
- = KICK OFF POINT.
- = LANDING POINT
- = TARGET BOTTOM HOLE.
- = SECTION CORNERS LOCATED. (NAD 83)

T8N, R80W, 6th P.M.

LINE TABLE		
LINE	DIRECTION	LENGTH
L1	N80°06'42"E	531.95'
L2	S83°43'30"E	1774.75'
L3	S00°40'21"E	500.04'

1000' 500' 0' 1000'

BASIS OF BEARINGS

BASIS OF BEARINGS IS A G.P.S. OBSERVATION

BASIS OF ELEVATION

SPOT ELEVATION AT THE SOUTHEAST CORNER OF SECTION 29, T7N, R80W, 6th P.M., TAKEN FROM THE COALMONT QUADRANGLE, COLORADO, JACKSON COUNTY, 7.5 MINUTE QUAD (TOPOGRAPHIC MAP) PUBLISHED BY THE UNITED STATES DEPARTMENT OF THE INTERIOR, GEOLOGICAL SURVEY. SAID ELEVATION IS MARKED AS BEING 8156 FEET.

PDOP = 1.4

NAD 83 (SURFACE LOCATION)
LATITUDE = 40°37'47.62" (40.629894)
LONGITUDE = 106°23'42.38" (106.395106)
NAD 27 (SURFACE LOCATION)
LATITUDE = 40°37'47.70" (40.629916)
LONGITUDE = 106°23'40.27" (106.394520)
STATE PLANE NAD 83 (CO. NORTH)
N: 1473566.46 E: 2751553.30
STATE PLANE NAD 27 (CO. NORTH)
N: 473564.44 E: 1751709.38

NAD 83 (KICK OFF POINT)
LATITUDE = 40°37'45.70" (40.629362)
LONGITUDE = 106°23'19.51" (106.388753)
NAD 27 (KICK OFF POINT)
LATITUDE = 40°37'45.78" (40.629383)
LONGITUDE = 106°23'17.40" (106.388167)
STATE PLANE NAD 83 (CO. NORTH)
N: 1473354.63 E: 2753314.64
STATE PLANE NAD 27 (CO. NORTH)
N: 473352.62 E: 1753470.71

NAD 83 (LANDING POINT)
LATITUDE = 40°37'40.76" (40.627990)
LONGITUDE = 106°23'19.44" (106.388732)
NAD 27 (LANDING POINT)
LATITUDE = 40°37'40.84" (40.628012)
LONGITUDE = 106°23'17.33" (106.388147)
STATE PLANE NAD 83 (CO. NORTH)
N: 1472854.79 E: 2753315.42
STATE PLANE NAD 27 (CO. NORTH)
N: 472852.78 E: 1753471.49

NAD 83 (TARGET BOTTOM HOLE)
LATITUDE = 40°36'00.48" (40.600132)
LONGITUDE = 106°23'20.90" (106.389139)
NAD 27 (TARGET BOTTOM HOLE)
LATITUDE = 40°36'00.55" (40.600153)
LONGITUDE = 106°23'18.79" (106.388553)
STATE PLANE NAD 83 (CO. NORTH)
N: 1462707.50 E: 2753100.80
STATE PLANE NAD 27 (CO. NORTH)
N: 462705.45 E: 1753256.97

CERTIFICATE

THIS IS TO CERTIFY THAT THE ABOVE PLAT WAS PREPARED FROM FIELD NOTES OF ACTUAL SURVEYS MADE BY ME OR UNDER MY SUPERVISION AND THAT THE SAME ARE TRUE AND CORRECT TO THE BEST OF MY KNOWLEDGE AND BELIEF.

COLORADO REGISTERED PROFESSIONAL LAND SURVEYOR

REGISTERED LAND SURVEYOR
REGISTRATION NO. 28285
STATE OF COLORADO

10-04-18

SandRidge Exploration & Production, LLC

PATRIOT 0880 15-32H5
SW 1/4 SE 1/4, SECTION 29, T8N, R80W, 6th P.M.
JACKSON COUNTY, COLORADO

UINTAH ENGINEERING & LAND SURVEYING

UELS, LLC
Corporate Office * 85 South 200 East
Vernal, UT 84078 * (435) 789-1017

SURVEYED BY	JARED CHRISTOPHER, N.W.	10-02-17	SCALE
DRAWN BY	T.L.L.	10-03-18	1" = 1000'

WELL LOCATION PLAT