Schematic - Actual

Well Name: SLW Ranch 42-7 **TD: 6,977.0**

API	Surface Legal Location	Field Name	State
05123194330000	SENE 7 5N 63W	Wattenberg	CO
Well Configuration Type	**Ground Elevation (ft)**	**Original KB Elevation (ft)**	**KB-Ground Distance (ft)**
Vertical	4,664.00	4,674.00	10.00

Most Recent Job

Job Category	Primary Job Type	Secondary Job Type	Start Date	End Date
LOE	Swab		9/2/2016	9/2/2016
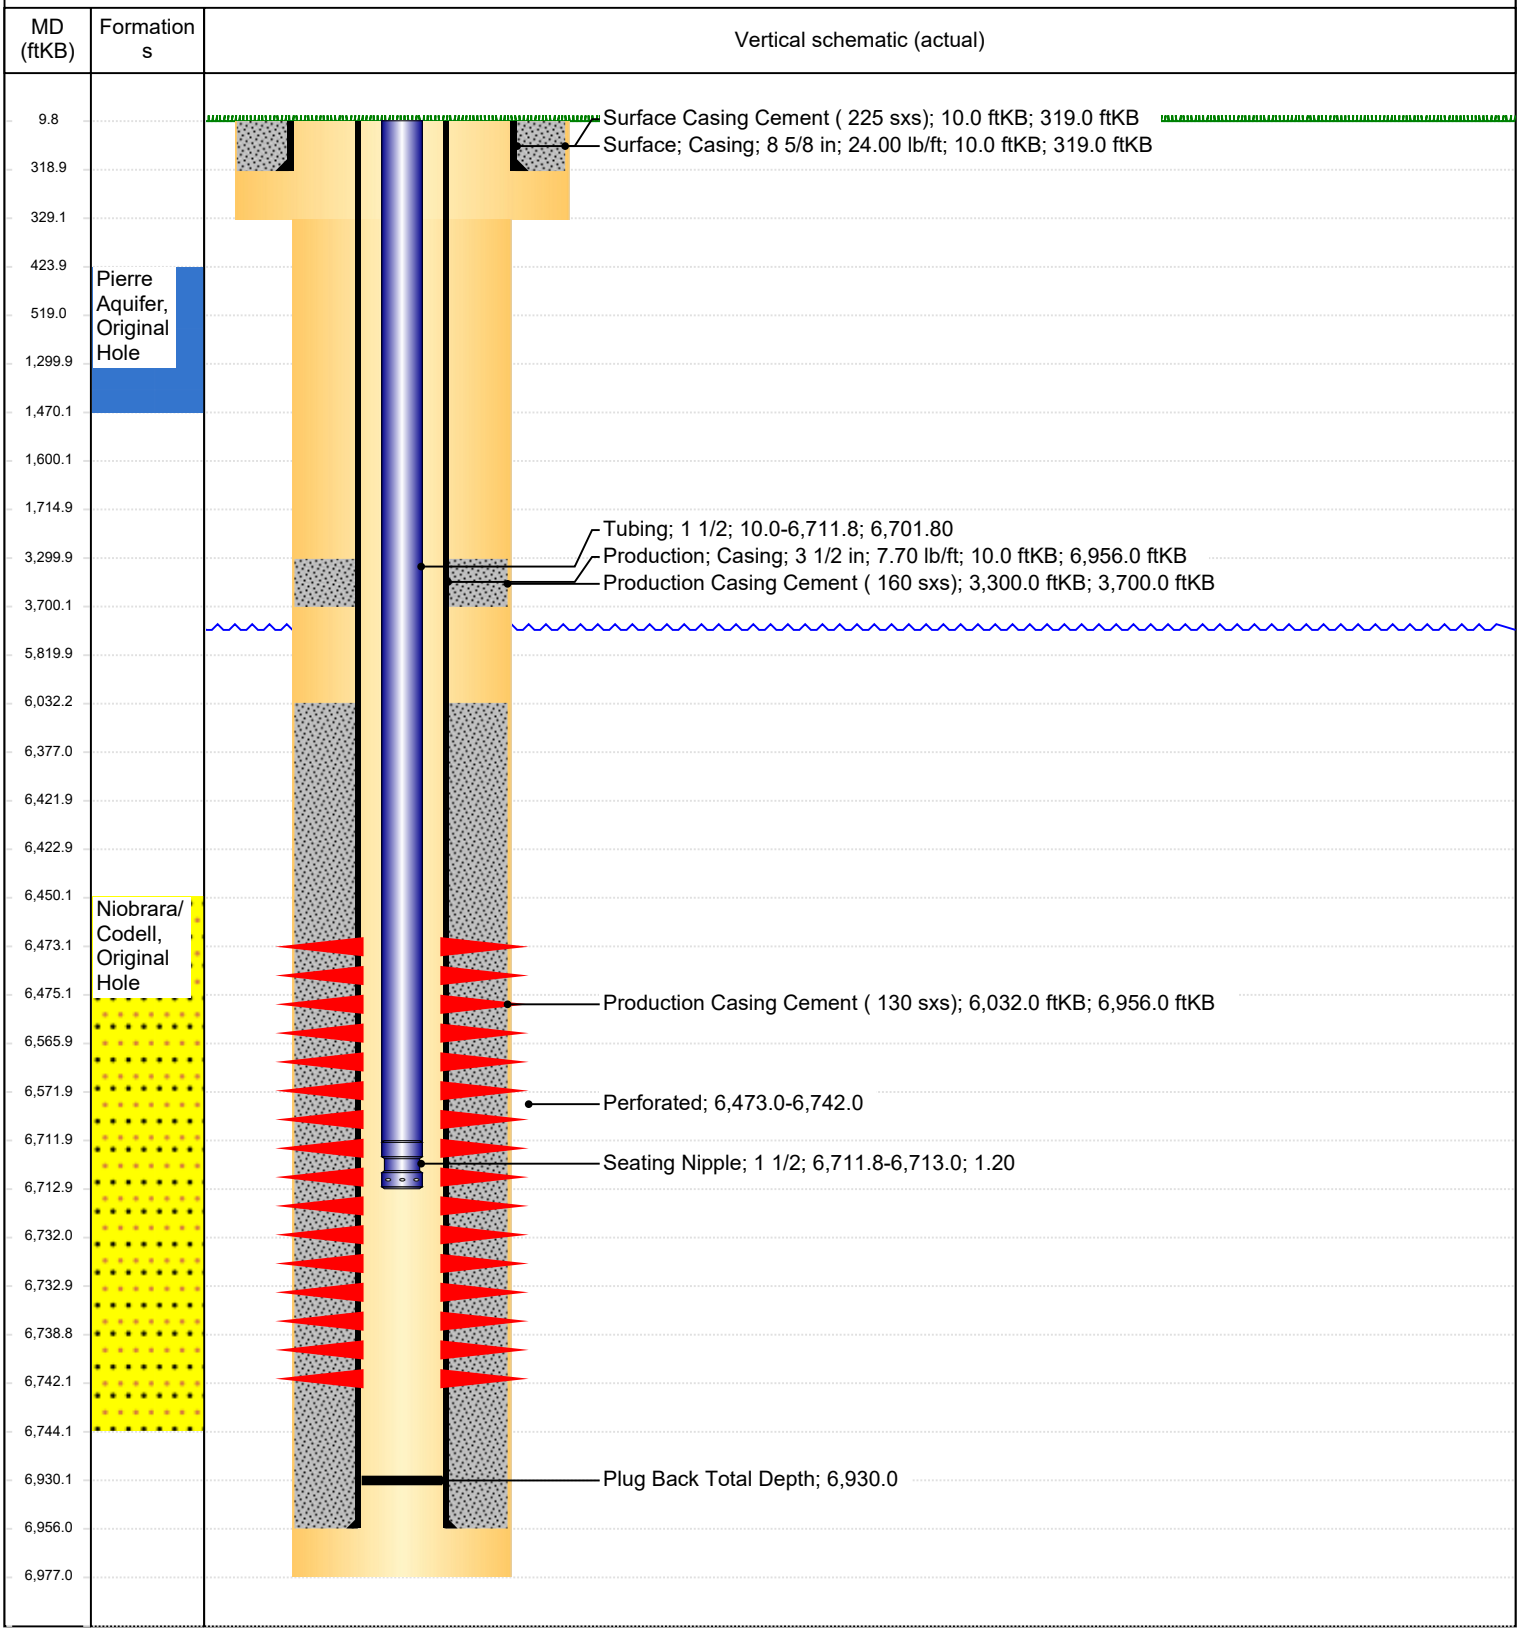
Vertical, Original Hole, 3/8/2019 1:27:23 PM