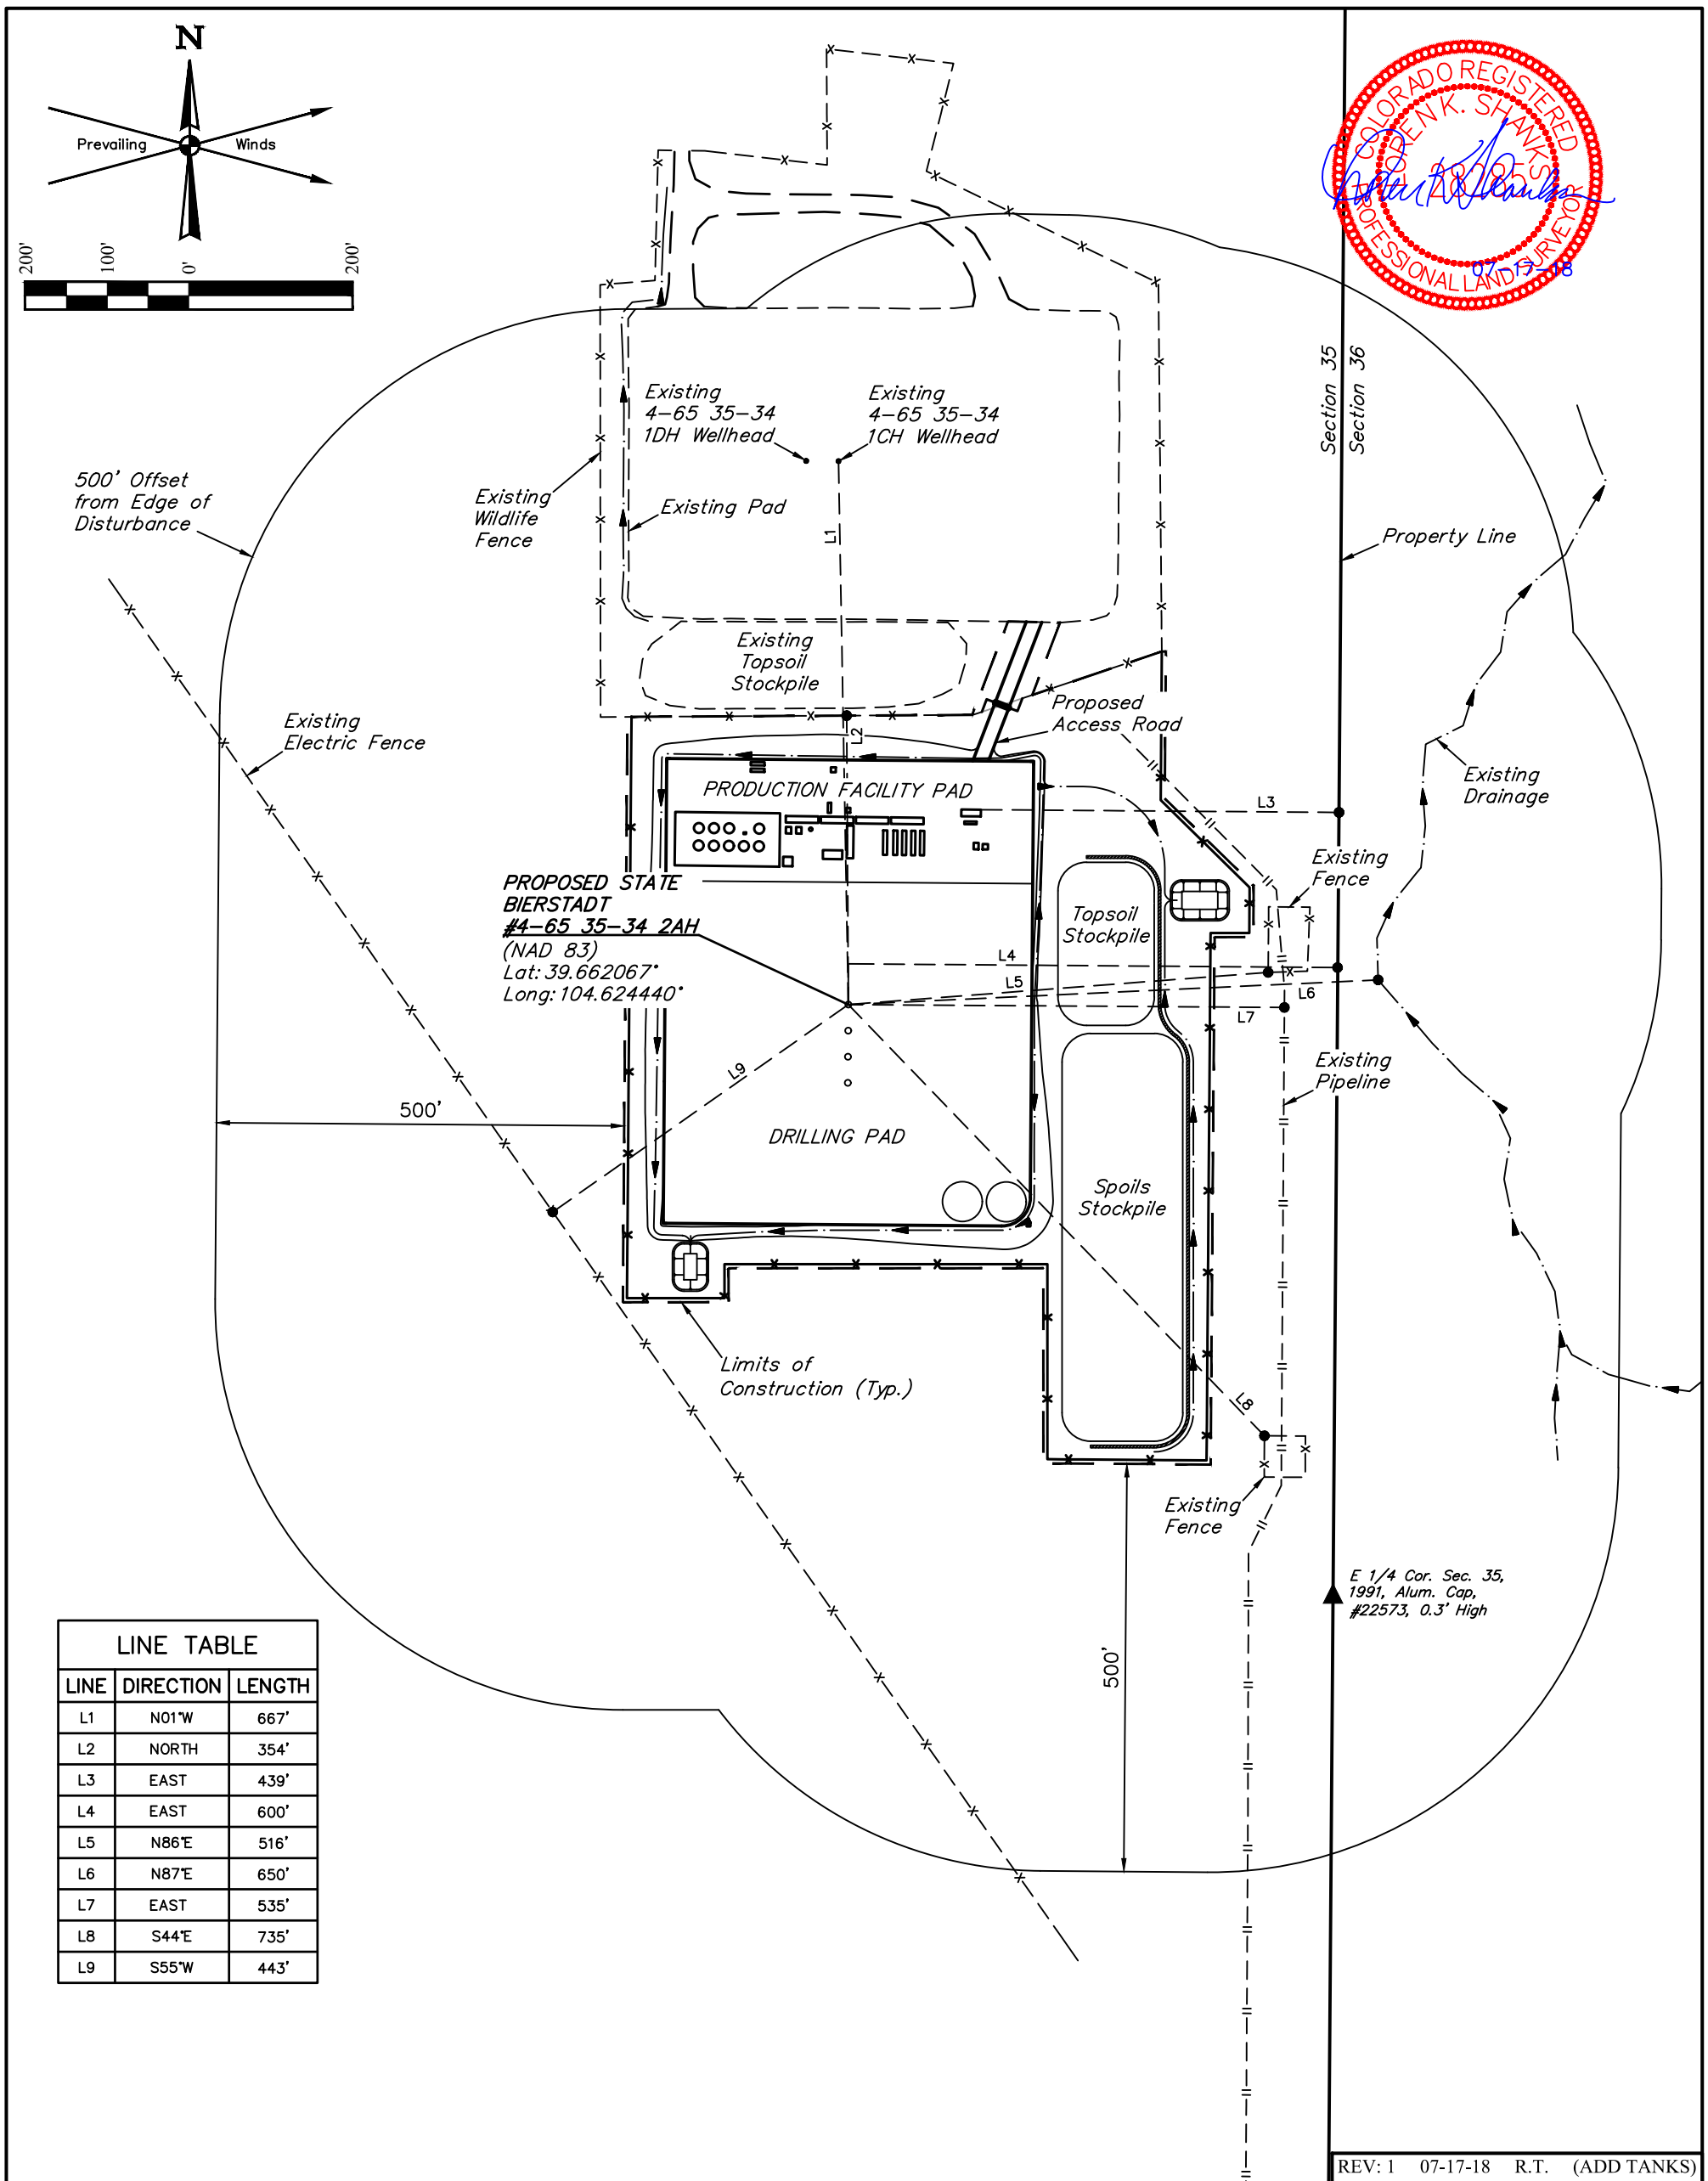

LINE TABLE		
LINE	DIRECTION	LENGTH
L1	N01°W	667'
L2	NORTH	354'
L3	EAST	439'
L4	EAST	600'
L5	N86°E	516'
L6	N87°E	650'
L7	EAST	535'
L8	S44°E	735'
L9	S55°W	443'

REV: 1 07-17-18 R.T. (ADD TANKS)

PLANT COMMUNITY

- ☐ DISTURBED GRASSLAND
- ☒ NATIVE GRASSLAND
- ☐ SHRUB LAND
- ☐ PLAINS RIPARIAN
- ☐ MOUNTAIN RIPARIAN
- ☐ FOREST LAND
- ☐ WETLANDS AQUATIC
- ☐ ALPINE
- ☐ OTHER (Describe):_____

CURRENT LAND USE

CROP LAND:	☐ IRRIGATED	☐ DRY LAND	☐ IMPROVED PASTURE	☐ HAY MEADOW	☐ CRP
NON-CROP LAND:	☒ RANGELAND	☐ TIMBER	☐ RECREATIONAL	☐ OTHER (Describe)	
SUBDIVIDED:	☐ INDUSTRIAL	☐ COMMERCIAL	☐ RESIDENTIAL	_____	

FUTURE LAND USE

CROP LAND:	☐ IRRIGATED	☐ DRY LAND	☐ IMPROVED PASTURE	☐ HAY MEADOW	☐ CRP
NON-CROP LAND:	☒ RANGELAND	☐ TIMBER	☐ RECREATIONAL	☐ OTHER (Describe)	
SUBDIVIDED:	☐ INDUSTRIAL	☐ COMMERCIAL	☐ RESIDENTIAL	_____	

ConocoPhillips Company

STATE BIERSTADT #4-65 35-34 2AH, 2BH, 2CH & 2DH
SE 1/4 NE 1/4, SECTION 35, T4S, R65W, 6th P.M.
ARAPAHOE COUNTY, COLORADO

UINTAH ENGINEERING & LAND SURVEYING

UELS, LLC
Corporate Office * 85 South 200 East
Vernal, UT 84078 * (435) 789-1017

SURVEYED BY	GREG WEIMER, O.R.	02-27-18	SCALE
DRAWN BY	K.B.	03-06-18	1" = 200'

LOCATION DRAWING | **FIGURE #3**