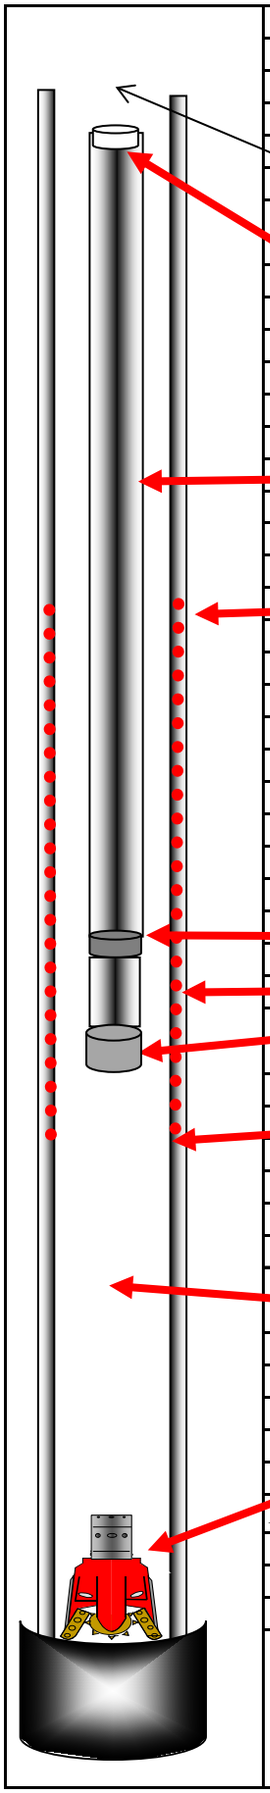

COMPANY	Laramie Energy LLC	05-077-10575-0000	CASING	LINER	TUBING
WELL NAME	Sup & Shep 0993-25-07W	SIZE:	4.5		2.375
FIELD	Sup & Shep 25-11	WEIGHT:	11#		4.7#
COUNTY	MESA	GRADE:			L80
STATE	COLORADO	THREAD:			8rd EUE
DATE	Friday, April 12, 2019	DEPTH:		EOT w/KB	8,105.72
					LENGTH
ITEM	DESCRIPTION		OD	ID	FEET
	K.B.				30.00
	Tubing Hanger Cameron 4 1/16" 10 K Hanger		7.063	1.901	0.50
	254 JTS 2 3/8" 4.7# EUE L-80		2.375	1.901	8,041.96
	TOP PERF 7032'				
	Zones: Cameo, Williams Fork				
	Baker F-Nipple 1.810"		3.125	1.810	0.84
	1 JT 2 3/8" 4.7# EUE L-80		2.375	1.901	31.79
	1/2 POBS		3.250	2.000	0.63
	BOTTOM PERF 8476'				
	1/2 POBS & 3 3/4" mill @ 8576'				
P.B.T.D			**EOT w/ K.B.**		**8,105.72**

PREPARED FOR: