AFE # **19076**

WELLBORE DIAGRAM
NOBLE ENERGY INC
SLEDGE C9-28
NENW SEC 9 4N 64W
WELD COUNTY
05-123-25509

Existing | Proposed

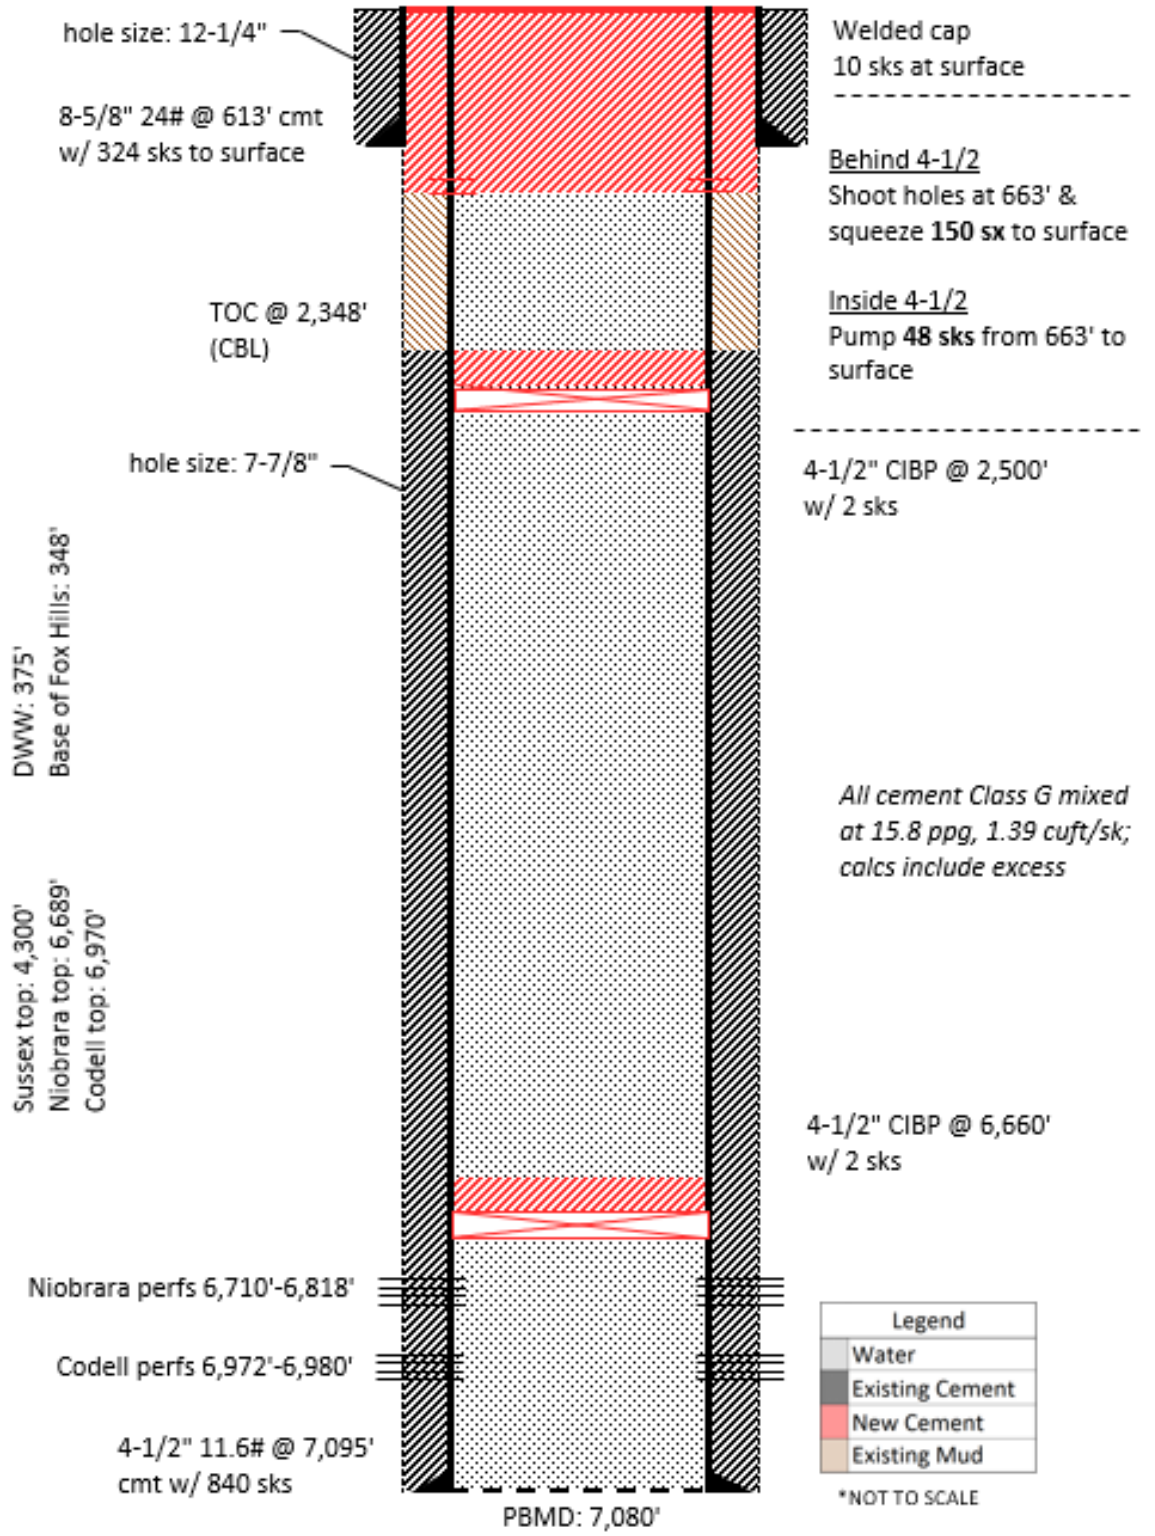

*NOT TO SCALE