Reviewed: 7/18/19 CD

SRC ENERGY	P&A Wellbore Diagram	
	Operator: SRC Energy	Operator #: 10311
	Well Name: Avex #35D	Location: WELD #123
	API: 05-069-06441	Legal: NWSE 35 5N 68W

Deepest Water Well (1 mile): 300'

Well History

Spud Date: 10/31/2012
Perfs: ' - '
Codell: 7138' - 7156'
Cut and Cap Date: 6/21/2019

Bradenhead History

Date of last test: 07/14/2017
Bradenhead pressure: 0 psi

Plugging Procedure

Set CIBP at 7063' MD 6/20/19
Spot 35 sc cement on top 6/21/19
Set 30 sx balanced plug @ 2400' 6/21/19
Cut casing @ 708' 6/21/19
Pump 269 sx @ 758 to surface 6/21/19

Formations	
Fox Hills (Top)	BP
Sussex (Top)	3900'
Shannon (Top)	4441'
Niobrara (Top)	6817
Codell (Top)	7147

Legend
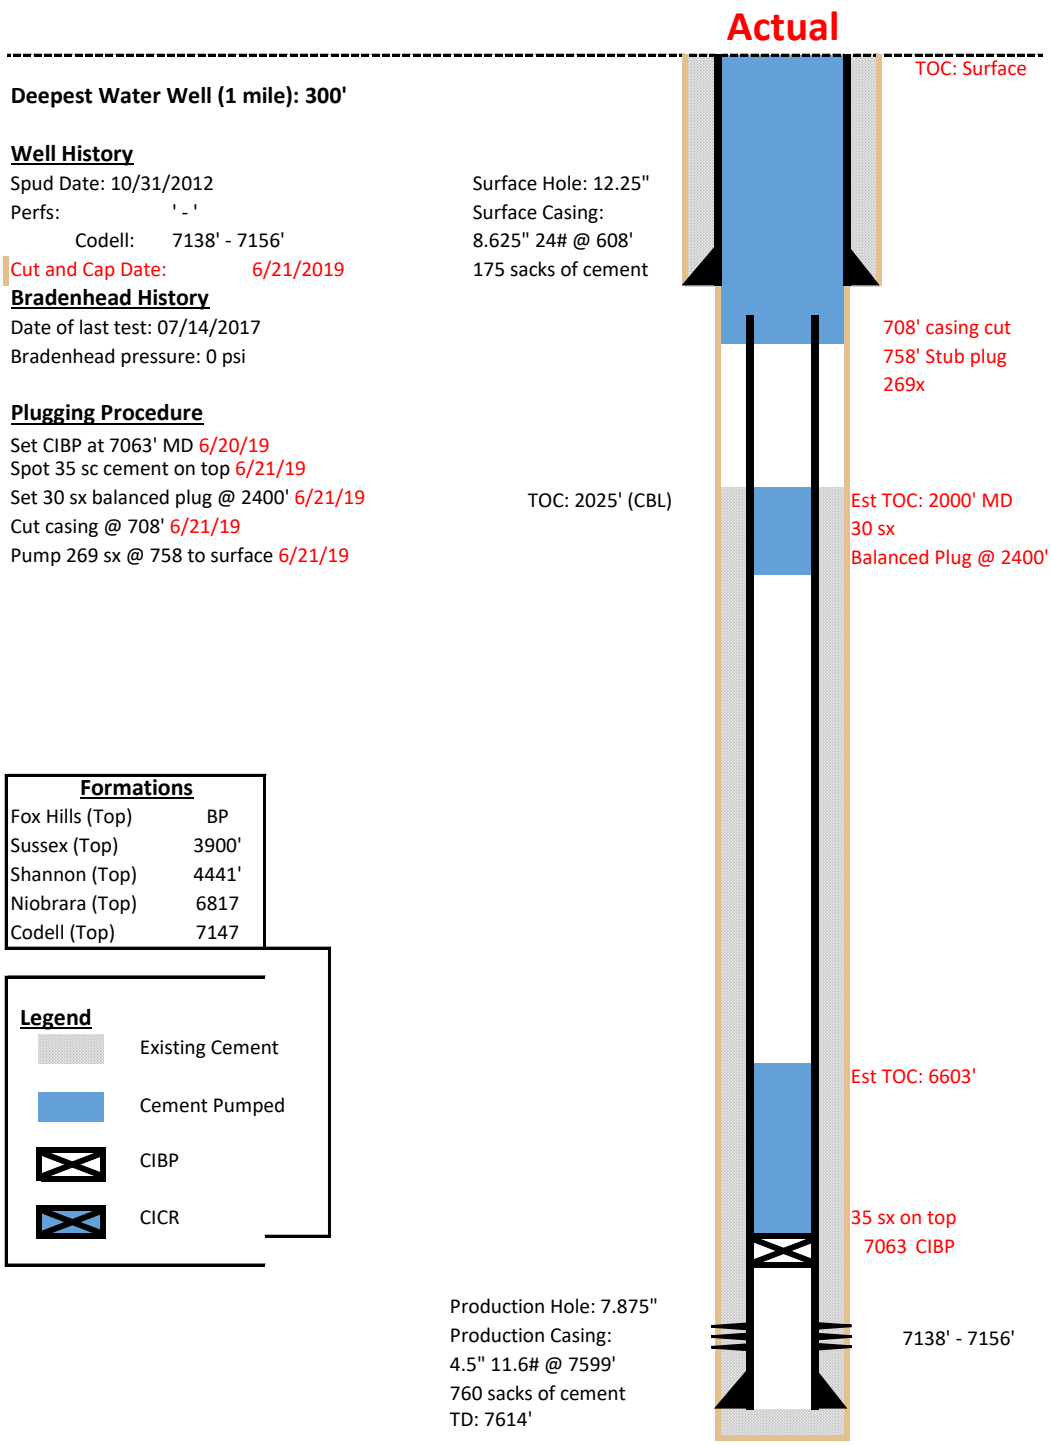
- Existing Cement
- Cement Pumped
- CIBP
- CICR