T5N, R63W, 6th P.M.

HIGHPOINT OPERATING CORPORATION

SIEBRING 5-63-32 PAD
SIEBRING 63-32-2424BN
SE 1/4 NE 1/4, SECTION 32, T5N, R63W, 6th P.M.
WELD COUNTY, COLORADO

BASIS OF BEARINGS
TRANSVERSE MERCATOR PROJECTION WITH A CENTRAL MERIDIAN OF W105°00'00".

BASIS OF ELEVATION
OPUS SOLUTION GENERATED NAVD 88

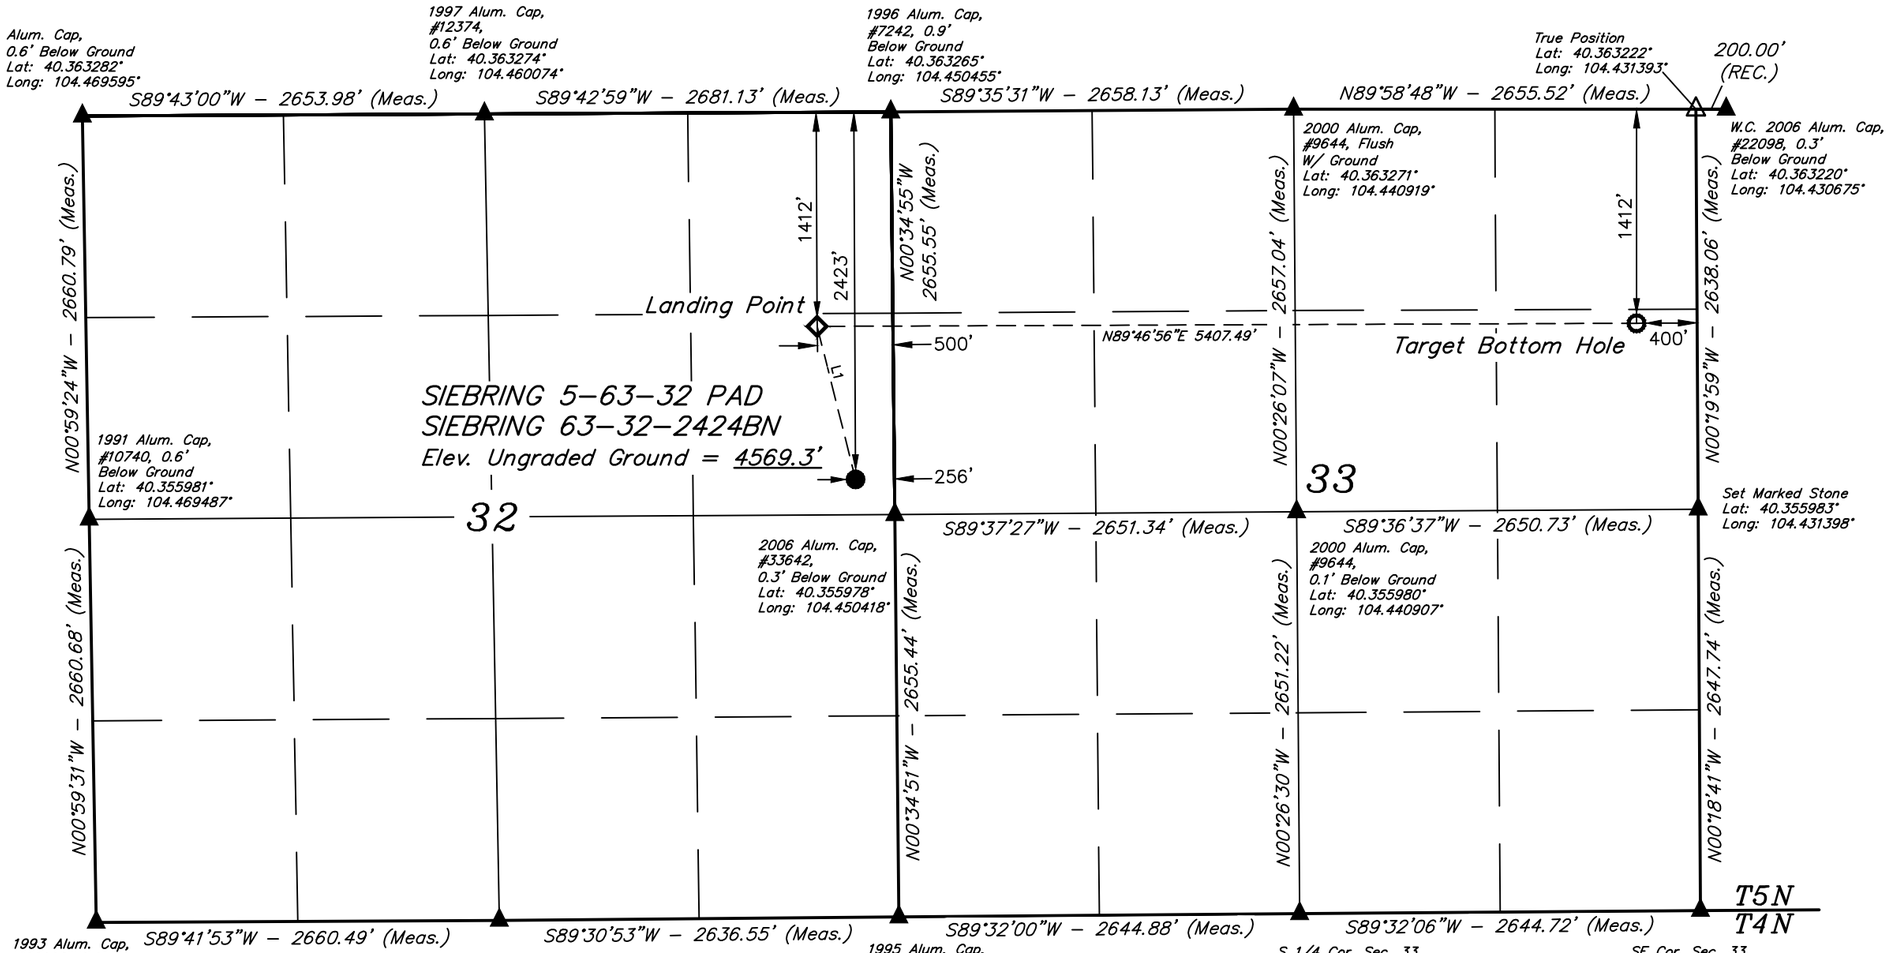

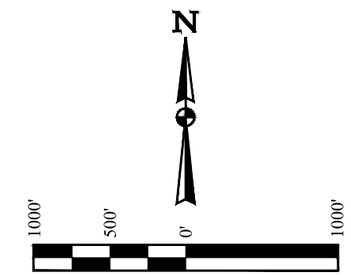

LINE TABLE		
LINE	DIRECTION	LENGTH
L1	N14°06'39"W	1040.97'

CERTIFICATE

THIS IS TO CERTIFY THAT THE ABOVE PLAT WAS PREPARED FROM FIELD NOTES OF ACTUAL SURVEYS MADE BY ME OR UNDER MY SUPERVISION AND THAT THE SAME ARE TRUE AND CORRECT TO THE BEST OF MY KNOWLEDGE AND BELIEF.

REGISTERED LAND SURVEYOR
REGISTRATION NO. 28285
STATE OF COLORADO

03-20-19

COLORADO REGISTERED PROFESSIONAL LAND SURVEYOR RYAN G. WILLIAMS 28285

PDOP = 1.4

NAD 83 (SURFACE LOCATION)	NAD 83 (LANDING POINT)	NAD 83 (TARGET BOTTOM HOLE)
LATITUDE = 40°21'23.82" (40.356617°)	LATITUDE = 40°21'33.81" (40.359392°)	LATITUDE = 40°21'33.68" (40.359355°)
LONGITUDE = 104°27'04.83" (104.451341°)	LONGITUDE = 104°27'08.02" (104.452229°)	LONGITUDE = 104°25'58.19" (104.432831°)
NAD 27 (SURFACE LOCATION)	**NAD 27 (LANDING POINT)**	**NAD 27 (TARGET BOTTOM HOLE)**
LATITUDE = 40°21'23.89" (40.356636°)	LATITUDE = 40°21'33.88" (40.359411°)	LATITUDE = 40°21'33.75" (40.359374°)
LONGITUDE = 104°27'02.99" (104.450830°)	LONGITUDE = 104°27'06.19" (104.451718°)	LONGITUDE = 104°25'56.35" (104.432320°)
STATE PLANE NAD 83 (CO. NORTH)	**STATE PLANE NAD 83 (CO. NORTH)**	**STATE PLANE NAD 83 (CO. NORTH)**
N: 1374484.24' E: 3292242.50'	N: 1375492.05' E: 3291983.12'	N: 1375543.02' E: 3297388.75'
STATE PLANE NAD 27 (CO. NORTH)	**STATE PLANE NAD 27 (CO. NORTH)**	**STATE PLANE NAD 27 (CO. NORTH)**
N: 374486.14' E: 2292392.50'	N: 375493.94' E: 2292133.10'	N: 375544.92' E: 2297538.74'

REV: 1 03-20-19 J.U. (UPDATE PAD NAME)

LEGEND:

- ● = PROPOSED WELLHEAD.
- ◇ = LANDING POINT.
- ○ = TARGET BOTTOM HOLE.
- ▲ = SECTION CORNERS LOCATED. (NAD 83)
- △ = SECTION CORNERS RE-ESTABLISHED. (Not Set on Ground.) (NAD 83)

NOTE:
DISTANCES REFERENCED ON PLAT TO SECTION LINES ARE PERPENDICULAR.

UINTAH ENGINEERING & LAND SURVEYING

UELS, LLC
Corporate Office * 85 South 200 East
Vernal, UT 84078 * (435) 789-1017

SURVEYED BY	RYAN WILLIAMS, D.E.	02-26-19	**SCALE**
DRAWN BY	J.U.	03-01-19	1" = 1000'

WELL LOCATION PLAT