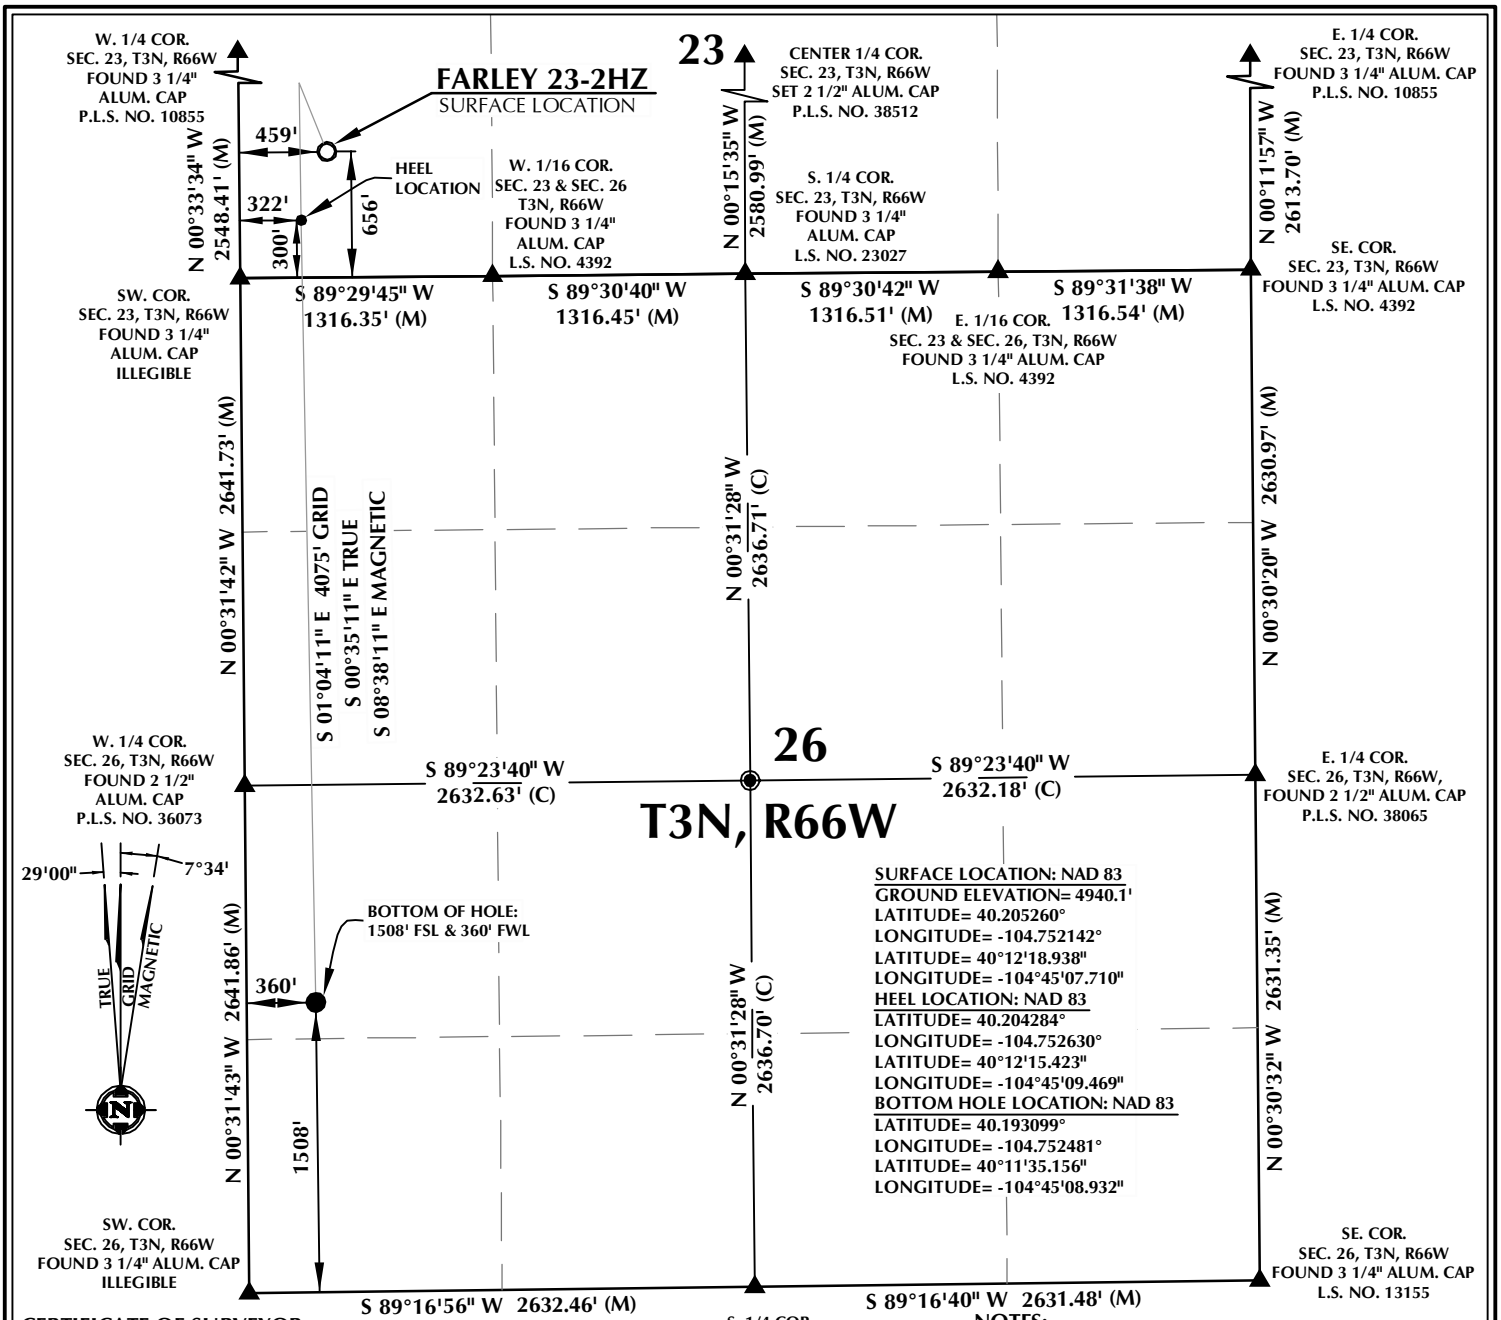

CERTIFICATE OF SURVEYOR:

THIS IS TO CERTIFY THAT THE ABOVE PLAT WAS PREPARED FROM FIELD NOTES OF ACTUAL SURVEYS MADE BY ME OR UNDER MY SUPERVISION AND THAT THE SAME ARE TRUE AND CORRECT TO THE BEST OF MY KNOWLEDGE AND BELIEF. THIS CERTIFICATE DOES NOT REPRESENT A LAND SURVEY PLAT OR IMPROVEMENT SURVEY PLAT AS DEFINED BY C.R.S. § 38-51-102 AND CANNOT BE RELIED UPON TO DETERMINE OWNERSHIP.

RANDALL K. FRENCH 8/6/19
PROFESSIONAL LAND SURVEYOR
COLORADO REGISTRATION NUMBER 38512

COLORADO LICENSED PROFESSIONAL LAND SURVEYOR RANDALL K. FRENCH 38512

NOTICE:
ACCORDING TO COLORADO STATE LAW YOU MUST COMMENCE ANY LEGAL ACTION BASED UPON ANY DEFECT IN THIS SURVEY WITHIN THREE YEARS AFTER YOU FIRST DISCOVER SUCH DEFECT. IN NO EVENT MAY ANY ACTION BASED UPON ANY DEFECT IN THIS SURVEY BE COMMENCED MORE THAN TEN YEARS FROM THE DATE ON THE CERTIFICATION SHOWN HEREON.

NOTE:
MAGNETIC NORTH IS CURRENT AS OF 9/26/2018.
MAGNETIC NORTH CHANGES WEST 0°06' PER YEAR.

0 1000' 2000'
SCALE: 1" = 1000'

NOTES:

1. ▲ INDICATES SECTION CORNER.
2. ◉ INDICATES CALCULATED CORNER.
3. ELEVATION BASED ON NAVD88 (GEOID12B).
4. BASIS OF BEARING DERIVED FROM COLORADO COORDINATE SYSTEM OF 1983 NORTH ZONE.
5. ALL MEASURED DISTANCES ARE GRID. COMBINED SCALE FACTOR: .99972399 CALCULATED FROM THE SW. CORNER OF SECTION 23, T3N, R66W.
6. OPERATOR: ROB WILSON / PDOP = 1.3.
7. SEE ADDENDUM TO WELL LOCATION CERTIFICATE FOR EXISTING IMPROVEMENTS WITHIN 500' OF THE WELL PAD.
8. WELL FOOTAGES ARE MEASURED AT RIGHT ANGLES TO THE SECTION LINES.
9. THE BOTTOM OF HOLE BEARS S01°04'11"E, 4075' FROM THE HEEL LOCATION.

WELL PAD - FARLEY 34-23HZ

FARLEY 23-2HZ
WELL LOCATION CERTIFICATE
656' FSL & 459' FWL SWSW (SURFACE)
300' FSL & 322' FWL SWSW (HEEL)
LOCATED IN SECTION 23
1508' FSL & 360' FWL NWSW (BOTTOM)
LOCATED IN SECTION 26
T3N, R66W, 6TH P.M.
WELD COUNTY, COLORADO

Kerr-McGee Oil & Gas Onshore L.P.
1099 18th Street
Denver, Colorado 80202

609 CONSULTING, LLC
SHERIDAN OFFICE
1095 Saberton Avenue
Sheridan, Wyoming 82801
Phone 307-674-0609
LOVELAND OFFICE
6706 North Franklin Avenue
Loveland, Colorado 80538
Phone 970-776-4331

DRAFTED BY:	LMO	CHECKED BY:	RKF
DATE DRAFTED:	10/16/18	DATE SURVEYED:	9/26/18
REVISED:	8/6/19	FILE NAME:	18-102

K:\ANADARKO\2018\2018_102_FARLEY_T3N_R66W_SEC_23\PLATS\FARLEY 34-23HZ PLAT.dwg, 8/5/2019 2:08:44 PM, lisa