T5S, R96W, 6th P.M.

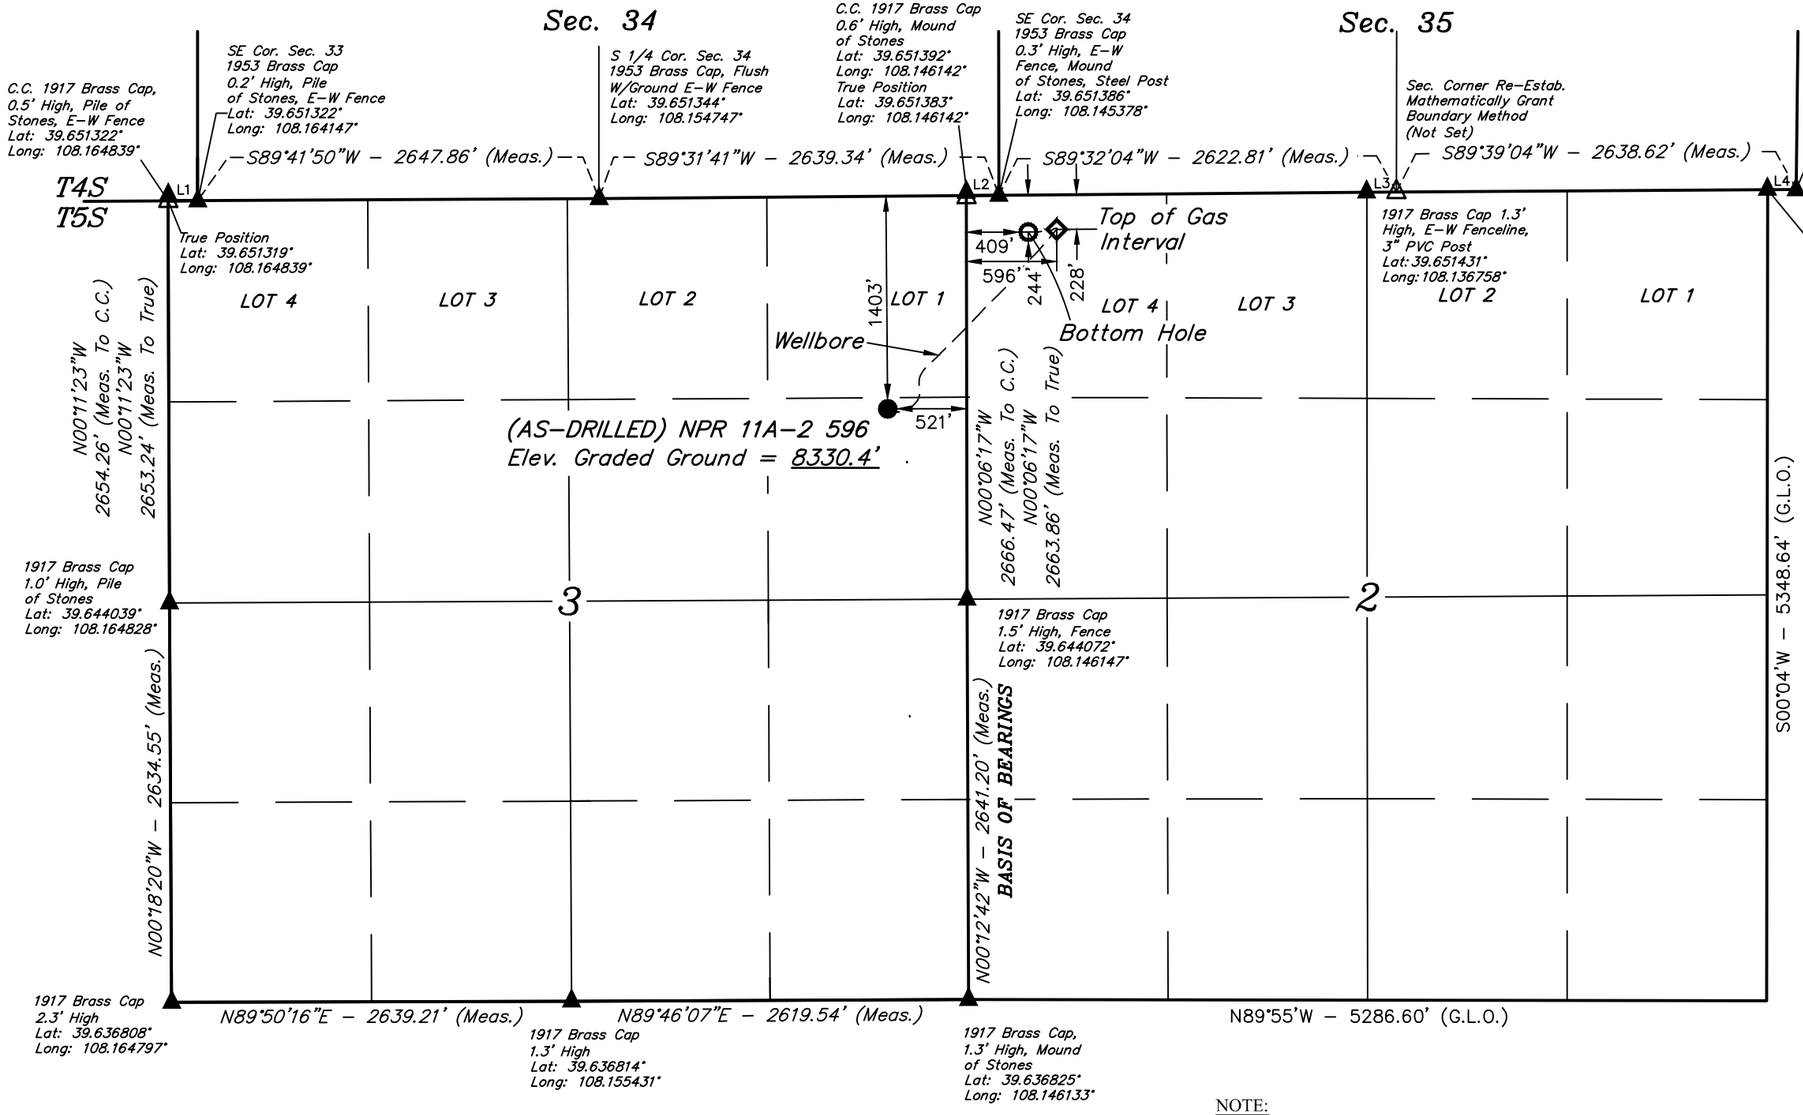

Caerus Oil & Gas LLC

(AS-DRILLED) NPR 11A-2 596
SE 1/4 NE 1/4, SECTION 3, T5S, R96W, 6th P.M.
GARFIELD COUNTY, COLORADO

BASIS OF BEARINGS

BEARINGS ARE BASED ON THE ASSUMPTION THAT THE EAST LINE OF THE SOUTHEAST 1/4 OF SECTION 3 BEARS N00°12'42"W. MONUMENTS DESCRIBED HEREON.

BASIS OF ELEVATION

BENCH MARK (H79) LOCATED IN THE NE 1/4 OF SECTION 35, T4S, R98W, 6th P.M., TAKEN FROM THE BULL FORK, QUADRANGLE, COLORADO, 7.5 MINUTE SERIES (TOPOGRAPHIC MAP) PUBLISHED BY THE UNITED STATES DEPARTMENT OF THE INTERIOR, GEOLOGICAL SURVEY. SAID ELEVATION IS MARKED AS BEING 8535 FEET.

LINE TABLE		
LINE	DIRECTION	LENGTH
L1	N89°35'21"E	195.03'
L2	S89°31'41"W	215.17'
L3	S89°32'04"W	195.14'
L4	N89°39'04"E	188.67'

LEGEND:

- ● = AS–DRILLED WELLHEAD.
- ◇ = TOP OF GAS INTERVAL
- ○ = BOTTOM HOLE.
- ▲ = SECTION CORNERS LOCATED. (NAD 83)
- △ = SECTION CORNERS RE–ESTABLISHED. (Not Set on Ground.) (NAD 83)

PDOP = 1.2

NOTE:

- Distances referenced on plat to section lines are perpendicular.

NAD 83 (AS-DRILLED LOCATION)	NAD 83 (TOP OF GAS INTERVAL)	NAD 83 (BOTTOM HOLE)
LATITUDE = 39°38'51.09" (39.647524)	LATITUDE = 39°39'02.76" (39.650767)	LATITUDE = 39°39'02.59" (39.650720)
LONGITUDE = 108°08'52.78" (108.147994)	LONGITUDE = 108°08'38.49" (108.144026)	LONGITUDE = 108°08'40.89" (108.144692)
NAD 27 (AS-DRILLED LOCATION)	**NAD 27 (TOP OF GAS INTERVAL)**	**NAD 27 (BOTTOM HOLE)**
LATITUDE = 39°38'51.17" (39.647548)	LATITUDE = 39°39'02.85" (39.650791)	LATITUDE = 39°39'02.68" (39.650744)
LONGITUDE = 108°08'50.49" (108.147358)	LONGITUDE = 108°08'36.20" (108.143390)	LONGITUDE = 108°08'38.60" (108.144056)
UTM NAD 27 (ZONE 12)	**UTM NAD 27 (ZONE 12)**	**UTM NAD 27 (ZONE 12)**
N: 14410470.29 E: 2443477.23	N: 14410210.78 E: 2444499.57	N: 14409427.40 E: 2443941.69

CERTIFICATE

THIS IS TO CERTIFY THAT THE ABOVE PLAT WAS PREPARED AND THAT THE LOCATION AS SHOWN WAS STAKED ON THE GROUND FROM FIELD NOTES OF ACTUAL SURVEYS MADE BY ME OR UNDER MY SUPERVISION AND THAT THE SAME ARE TRUE AND CORRECT TO THE BEST OF MY KNOWLEDGE AND BELIEF.

HAROLD NELSON MADSEN — COLORADO LICENSED — 38130 — PROFESSIONAL LAND SURVEYOR

Harold Madsen

REGISTERED LAND SURVEYOR
REGISTRATION NO. 38130
STATE OF COLORADO

08-12-19

REV: 1 08-12-19 M.D. (TGI AND BHL MOVES)

UELS, LLC
Corporate Office * 85 South 200 East
Vernal, UT 84078 * (435) 789-1017

SURVEYED BY	JOEL LEFEVERE, D.P.	04-16-19	**SCALE**
DRAWN BY	M.D.	04-23-19	1" = 1000'

AS-DRILLED WELL LOCATION PLAT