MARBLE-REDSTONE PAD
LOCATION DRAWING

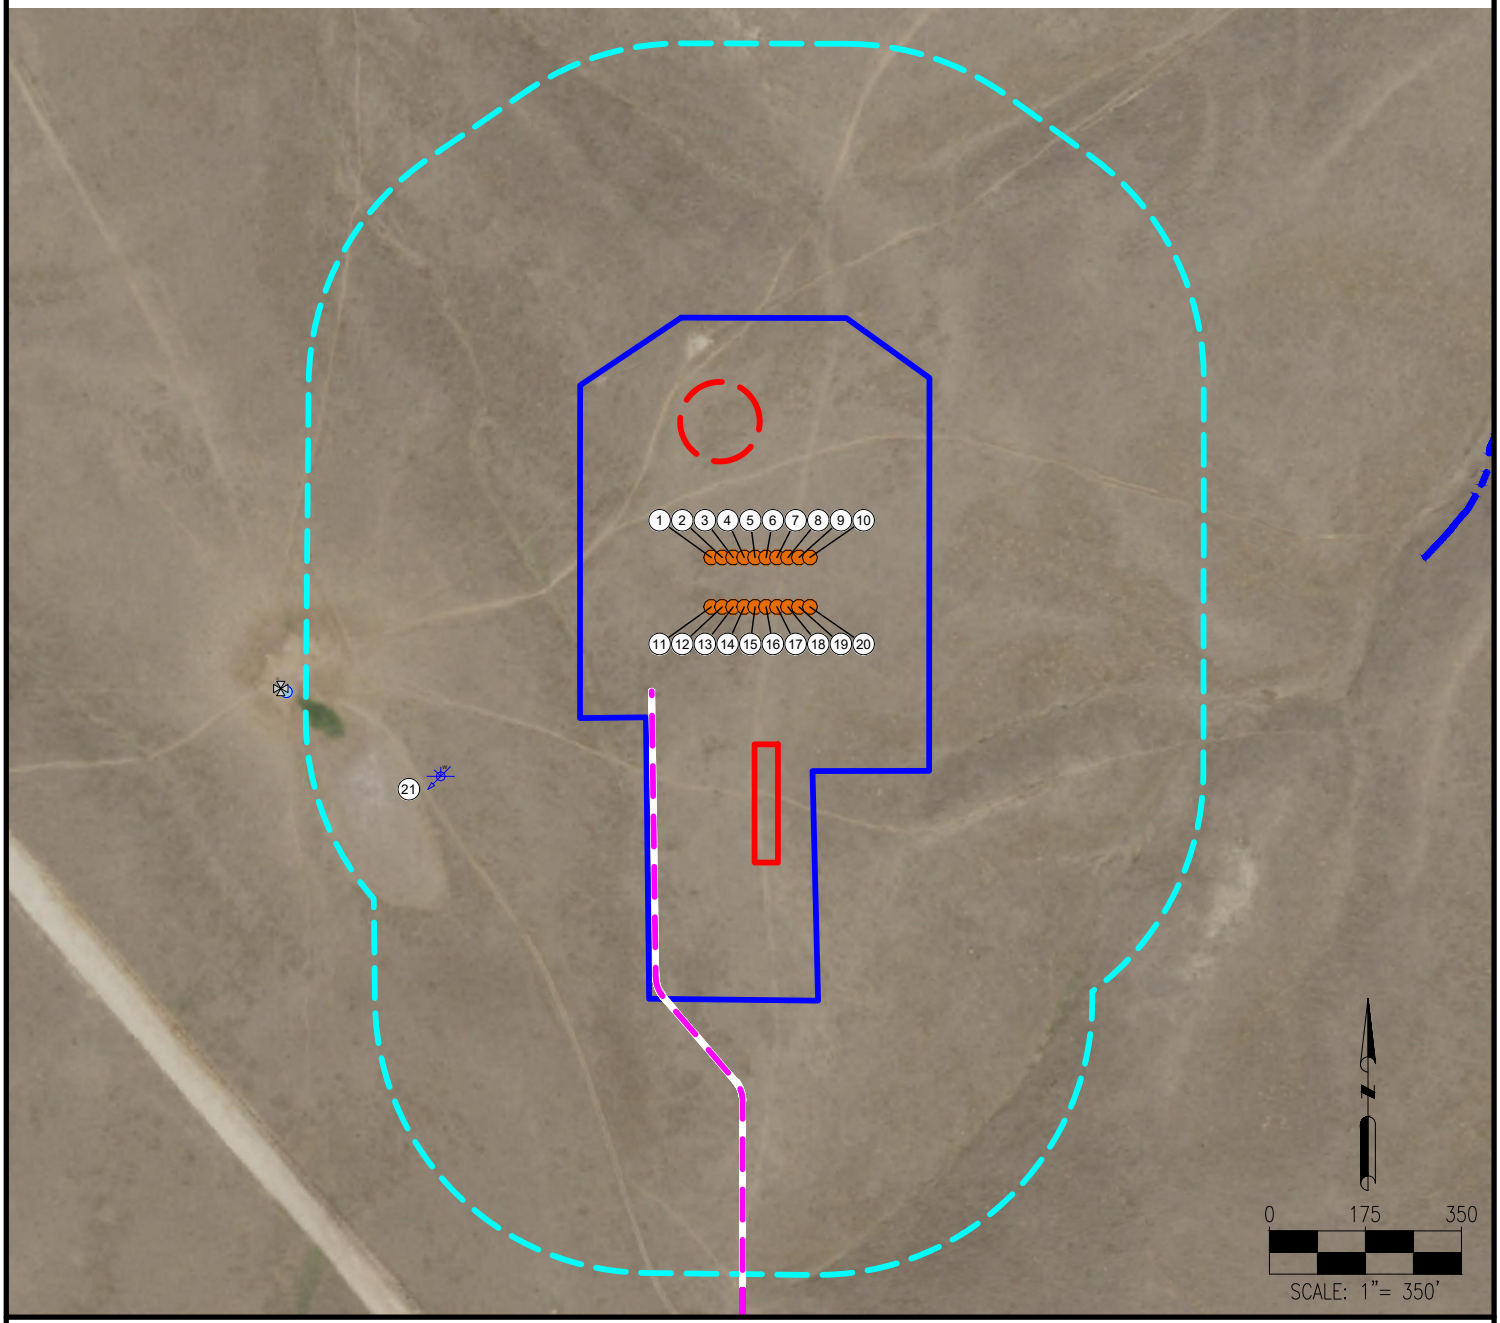

1. MARBLE 6-65 24-12 1HN
2. MARBLE 6-65 24-12 2HN
3. MARBLE 6-65 24-12 3HN
4. MARBLE 6-65 24-12 4HN
5. MARBLE 6-65 24-12 5HN
6. MARBLE 6-65 24-12 6HN
7. MARBLE 6-65 24-12 7HN
8. MARBLE 6-65 24-12 8HN
9. MARBLE 6-65 24-12 9HN
10. MARBLE 6-65 24-12 10HN
11. REDSTONE 6-65 24-36 1HN
12. REDSTONE 6-65 24-36 2HN
13. REDSTONE 6-65 24-36 3HN
14. REDSTONE 6-65 24-36 4HN
15. REDSTONE 6-65 24-36 5HN
16. REDSTONE 6-65 24-36 6HN
17. REDSTONE 6-65 24-36 7HN
18. REDSTONE 6-65 24-36 8HN
19. REDSTONE 6-65 24-36 9HN
20. REDSTONE 6-65 24-36 10HN
21. WATER WELL (PERMIT #158187) IS: ±698' SW

LEGEND:

= PROPOSED WELL
= WATER WELL
= WINDMILL
= WATER TROUGH
= PROPOSED ACCESS ROAD
= PROPOSED DISTURBANCE AREA
= STREAM
= PROPOSED FACILITY
= 500' RADIUS
= PROPOSED MLVT

MEASURED FROM NEAREST WELL OR FACILITY:

BUILDING	±2957' SW
BUILDING UNIT	±3126' SW
PUBLIC ROAD (CARLSON RD)	±3602' SW
PROPERTY LINE (GREENTREE LAND CO)	±793' S
UTILITY (POWERLINE)	±3255' SW
RAILROAD	+5280' SW
SCHOOL FACILITY	+5280' SW
SCHOOL PROPERTY LINE	+5280' SW
CHILD CARE FACILITY	+5280' SW

MEASURED FROM NEAREST EDGE OF DISTURBANCE:

SURFACE WATER (WATER TROUGH)	±525' W

MEASURED FROM NEAREST EDGE OF DISTURBANCE:

WATER WELL PERMIT: 158187	±275' SW	SWL = 130' RECEIPT: 0317798

REFERENCE LOCATION

MARBLE 6-65 24-12 5HN

LAT: 39.510864° N
LONG: 104.617644° W
ELEVATION: 6277'
1527' FSL & 1888' FWL
PDOP: 1.5
GPS OPERATOR: DOMINICK DAVIS

DISTURBANCE ACREAGE:

14.3 ACRES DRILLING OPERATIONS
10.8 ACRES INTERIM RECLAIM

CURRENT SURFACE USE: RANGELAND
FUTURE SURFACE USE: RANGELAND

DISCLAIMER:
THIS PLOT DOES NOT REPRESENT A MONUMENTED LAND SURVEY AND SHOULD NOT BE RELIED UPON TO DETERMINE BOUNDARY LINES, PROPERTY OWNERSHIP OR OTHER PROPERTY INTERESTS. PARCEL LINES, IF DEPICTED HAVE NOT BEEN FIELD VERIFIED AND MAY BE BASED UPON PUBLICLY AVAILABLE DATA THAT ALSO HAS NOT BEEN INDEPENDENTLY VERIFIED.

DATA SOURCE:
AERIAL IMAGERY: NAIP 2017
WATER WELLS: COLORADO DWR
NHD: USGS

PUBLICLY AVAILABLE DATA SOURCES HAVE NOT BEEN INDEPENDENTLY VERIFIED BY ASCENT.

ASCENT GEOMATICS SOLUTIONS
8620 Wolff Court
Westminster, CO 80031
(303) 928-7128
www.ascentgeomatics.com

FIELD DATE: 04-25-19
DRAWING DATE: 11-19-19
BY: CSG
CHECKED: IJM

SITE NAME: MARBLE-REDSTONE PAD

SURFACE LOCATION:
NE 1/4 SW 1/4 SEC. 24, T6S, R65W, 6TH P.M.
ELBERT COUNTY, COLORADO

PREPARED FOR:
GMT Exploration Company LLC