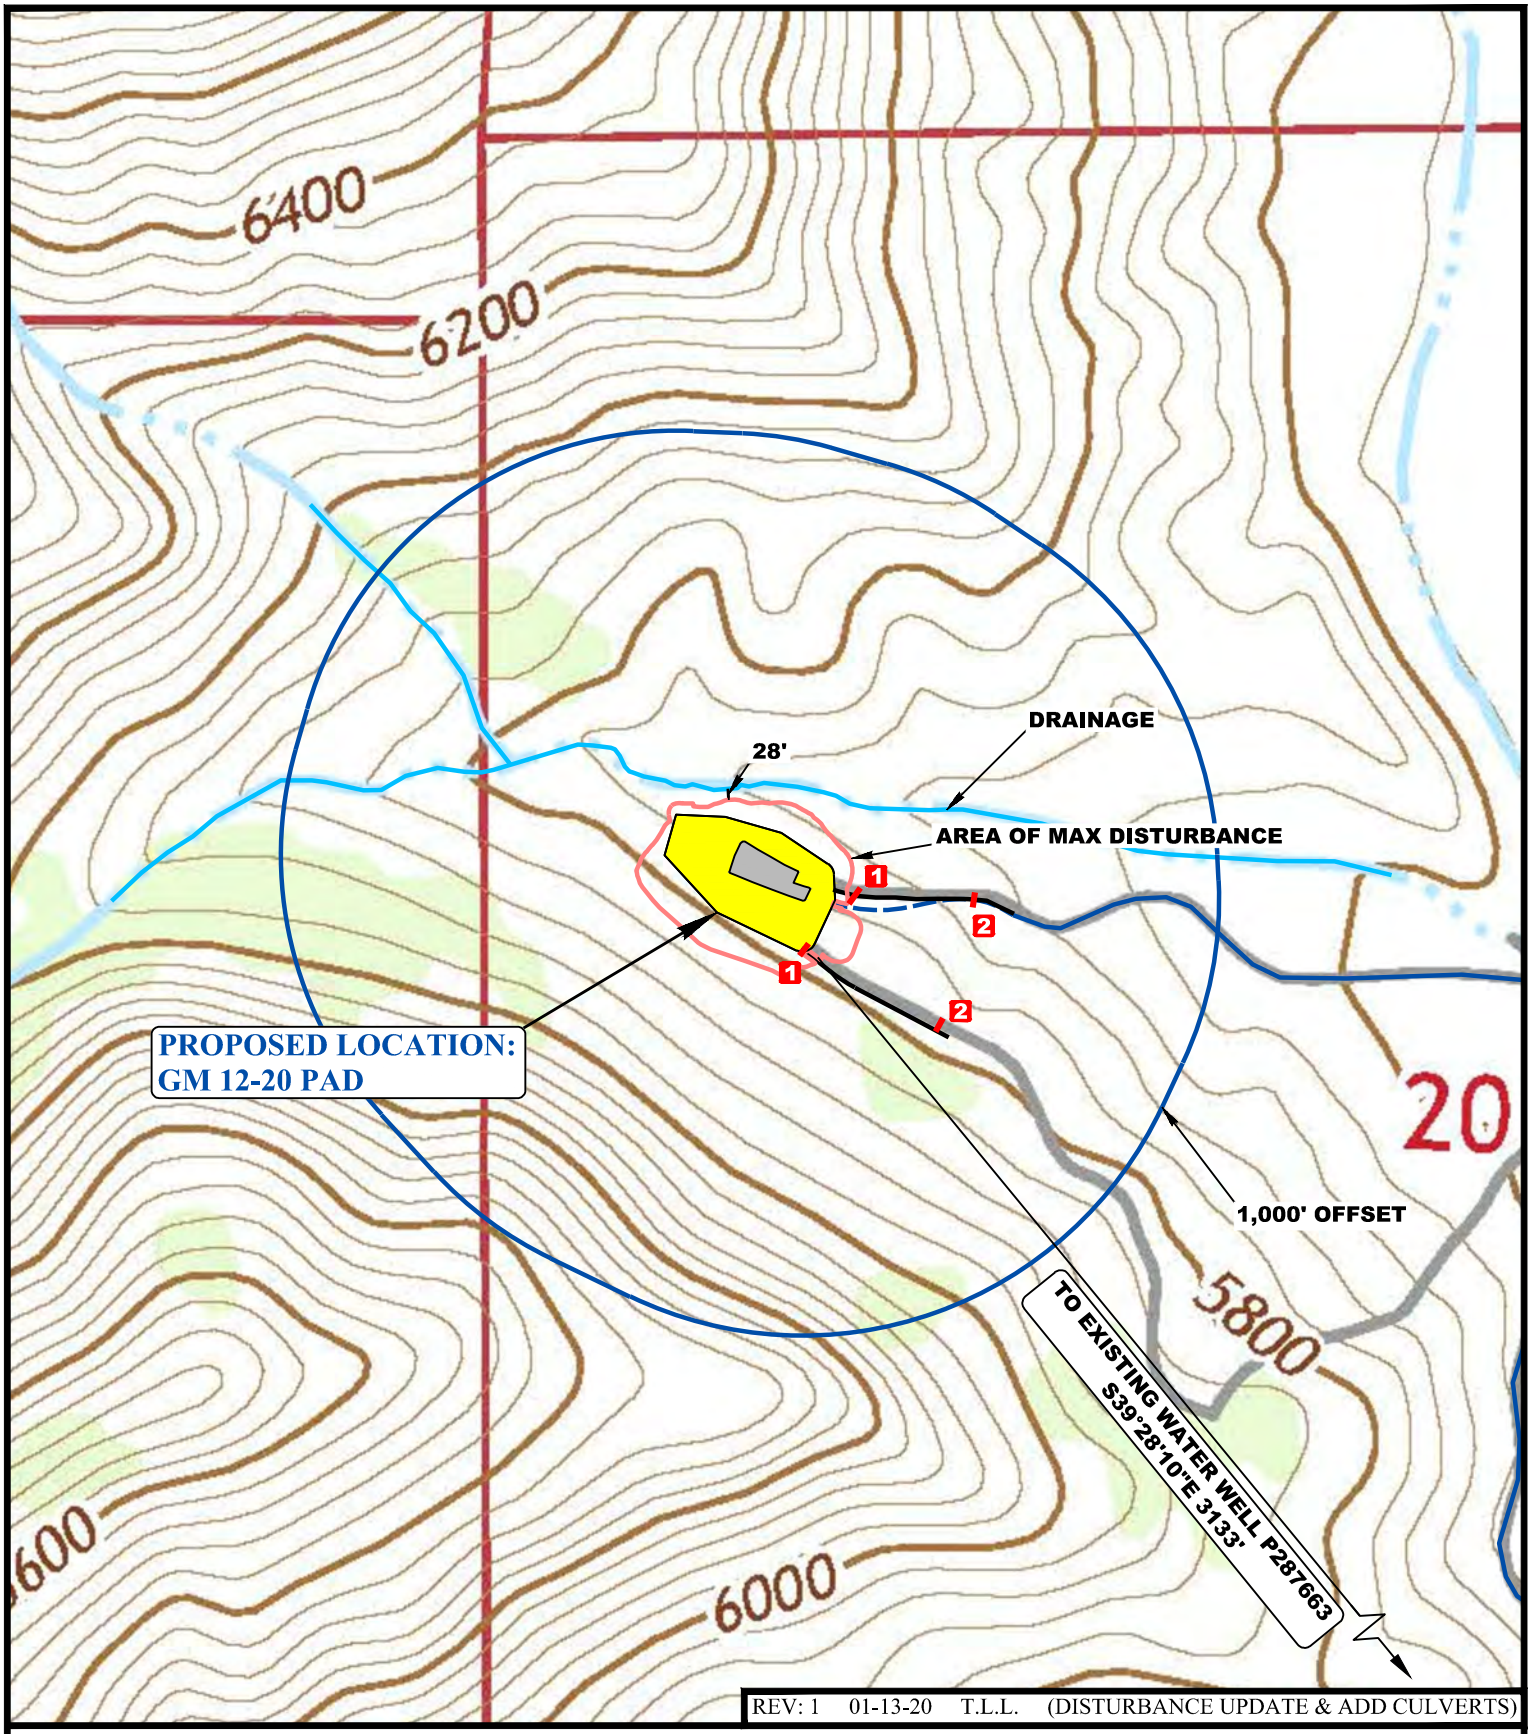

REV: 1 01-13-20 T.L.L. (DISTURBANCE UPDATE & ADD CULVERTS)

LEGEND:

- EXISTING DRAINAGE
- 1000' OFFSET BOUNDARY
- AREA OF MAX DISTURBANCE
- PROPOSED ROAD RE-ROUTE
- FLOOD PLAINS
- 1 EXISTING 18" CULVERT
- 2 PROPOSED 18" CULVERT

N

UINTAH ENGINEERING & LAND SURVEYING

UELS, LLC
Corporate Office * 85 South 200 East
Vernal, UT 84078 * (435) 789-1017

TEP Rocky Mountain LLC

GM 12-20 PAD
SW 1/4 NW 1/4, SECTION 20, T6S, R96W, 6th P.M.
GARFIELD COUNTY, COLORADO

SURVEYED BY	DAYTON SLAUGH, J.F.	04-04-19	SCALE
DRAWN BY	B.G.	12-10-19	1 : 6,000

HYDROLOGY MAP | **PLAT #5C**