WELLBORE SCHEMATIC

Current

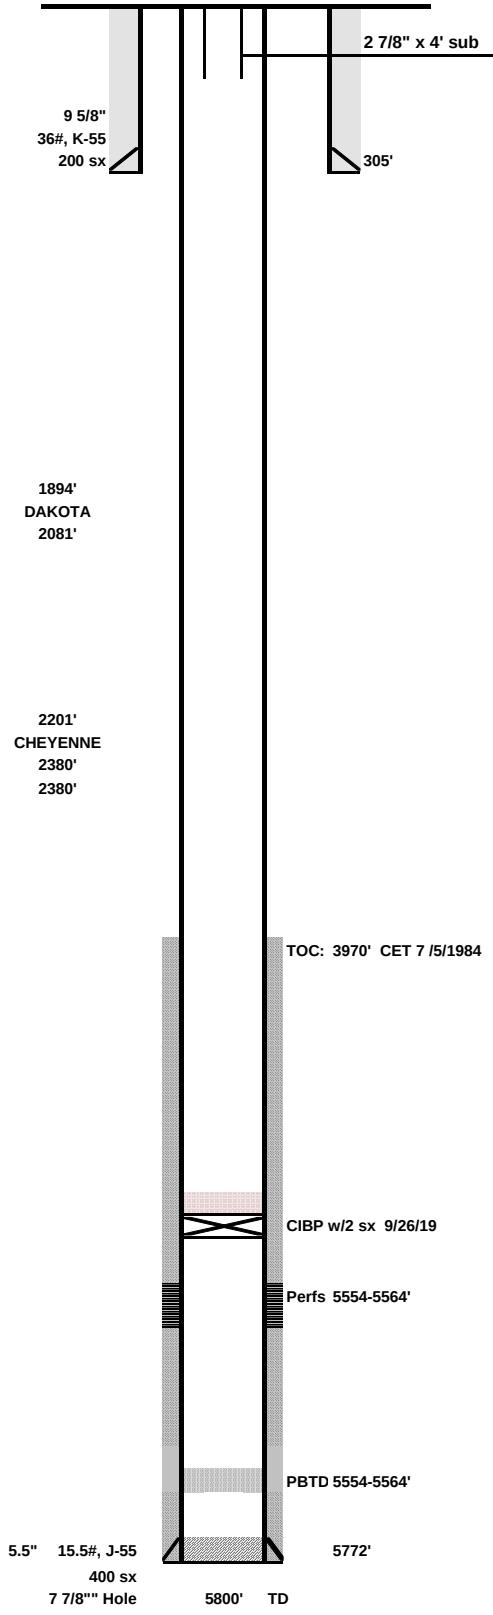

Lease:	**Rhoades 13-35**			Well No.	**#1**
API No.	**05-017-06457**	**05-017-06457**		Status	**TA**
Location:	NW/SW Sec 35 T13S R49W 6th PM				
County	Cheyenne	State:	Colorado	Field:	SORRENTO
Lattitude:	**38.87075783**			Spud Date:	Jun-84
Longitude:	**102.8638534**			Comp Date:	Jul-84
TD	5800'	GL	4515'		
PBTD	5721'	KB	4525'		
Current Perfs/OH:	5554-5564'	Current Zone:		MORROW	
PDOP:	5.7	05/16/09	Joseph Duggan		

Casing Breakdown

	Size	Grade / Wt	Depth		Cement
Surface	9 5/8"	36#, K-55	305'		200 sx
Production	5.5"	15.5#, J-55	5772'		400 sx

1894'	**2201'**
DAKOTA	**CHEYENNE**
2081'	**2380'**

Comments

PREPARED BY: UPDATED: