WELLBORE DIAGRAM
SMITH OIL PROPERTIES INC
LU #1
SWNW SEC 29 8N 60W
WELD COUNTY
05-123-20370

Existing
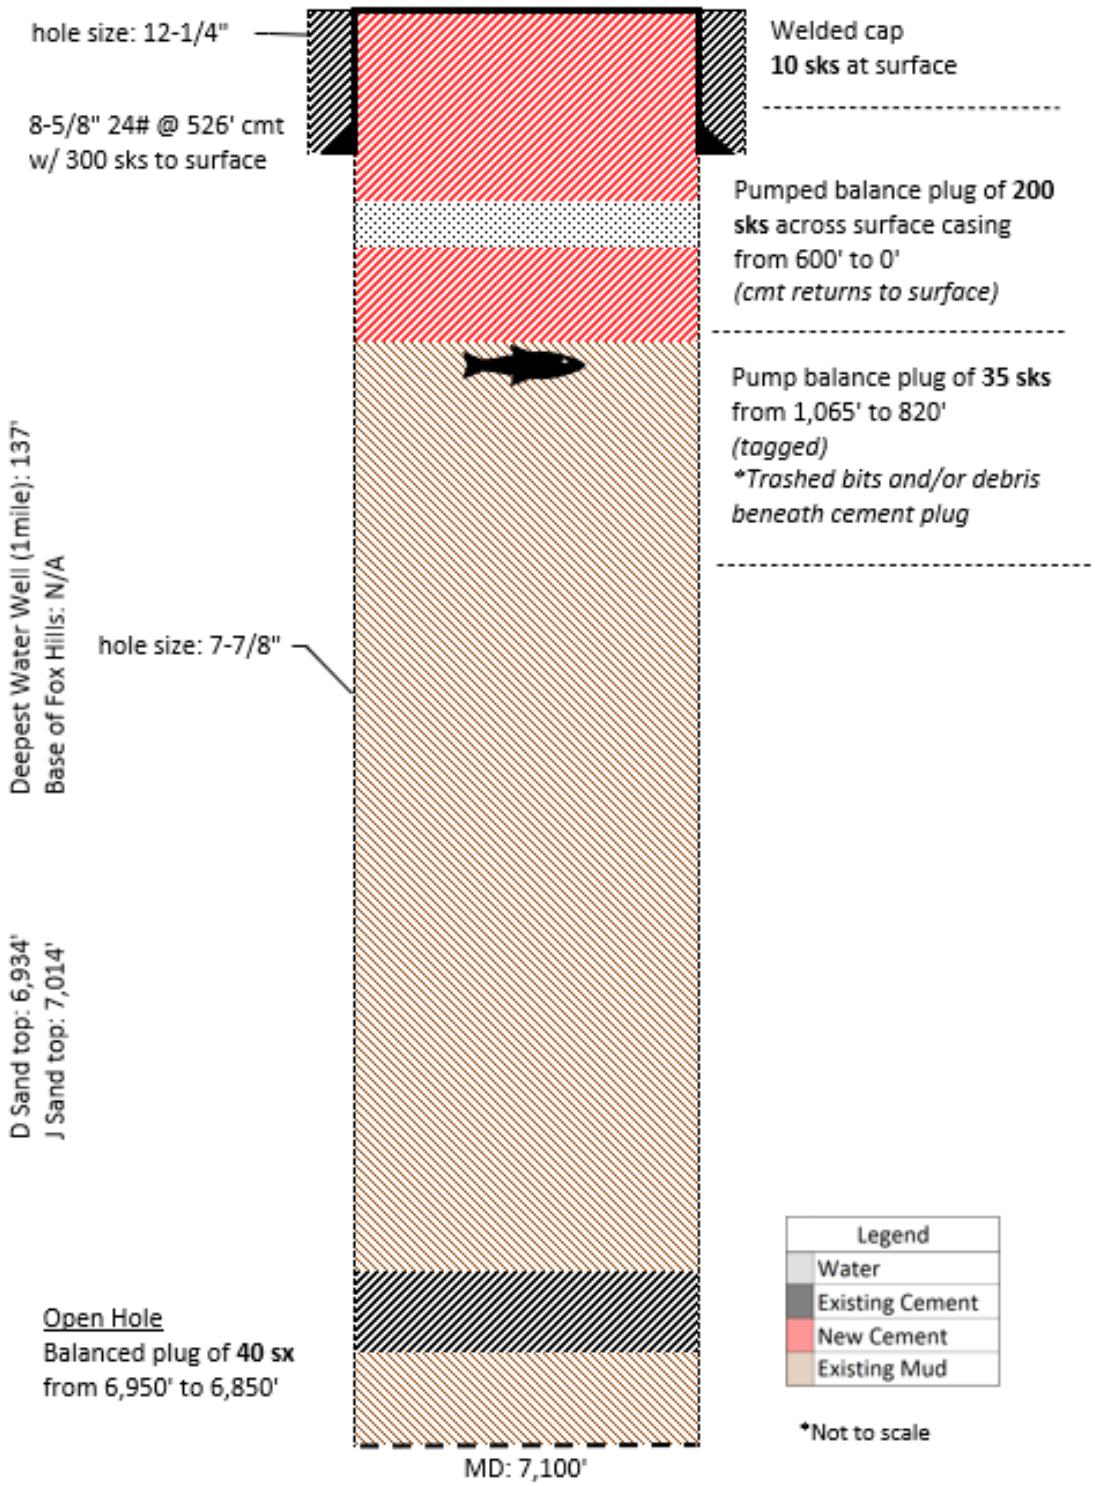
As Plugged - 3/4/2020