Whiting Oil & Gas Corp
1700 Broadway, Suite 2300
Denver, CO 80290
(303) 837-1661

MCLAUGHLIN 72

Well Name	API Number	County
MCLAUGHLIN 72	0510301143	Rio Blanco

Section	Township	Township N/S Dir	Range	Range E/W Dir	Meridian	Quarter 1	Quarter 2
5	1	N	102	W		SE	SE

Vertical - Original Hole, 3/27/2020 10:40:22 AM

Vertical schematic (actual)

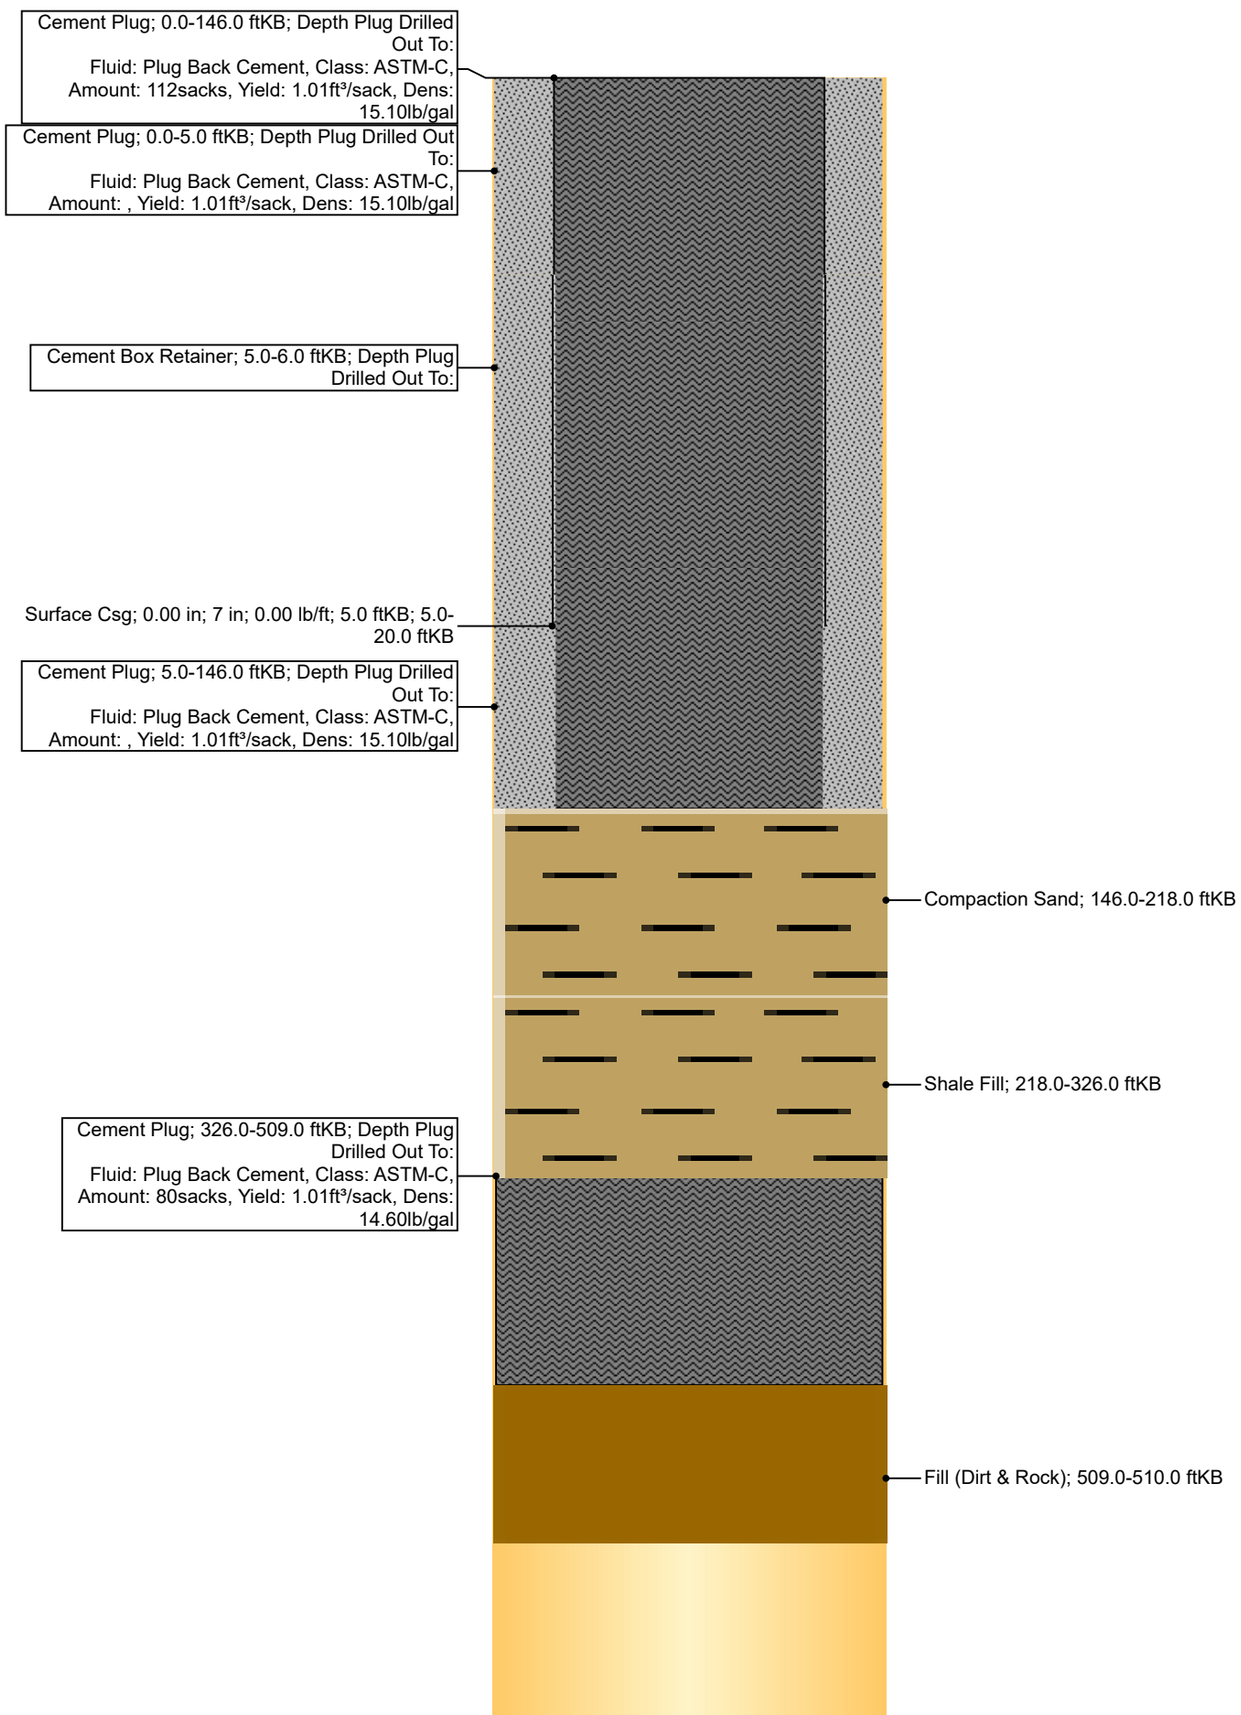

Report Date: 3/27/2020