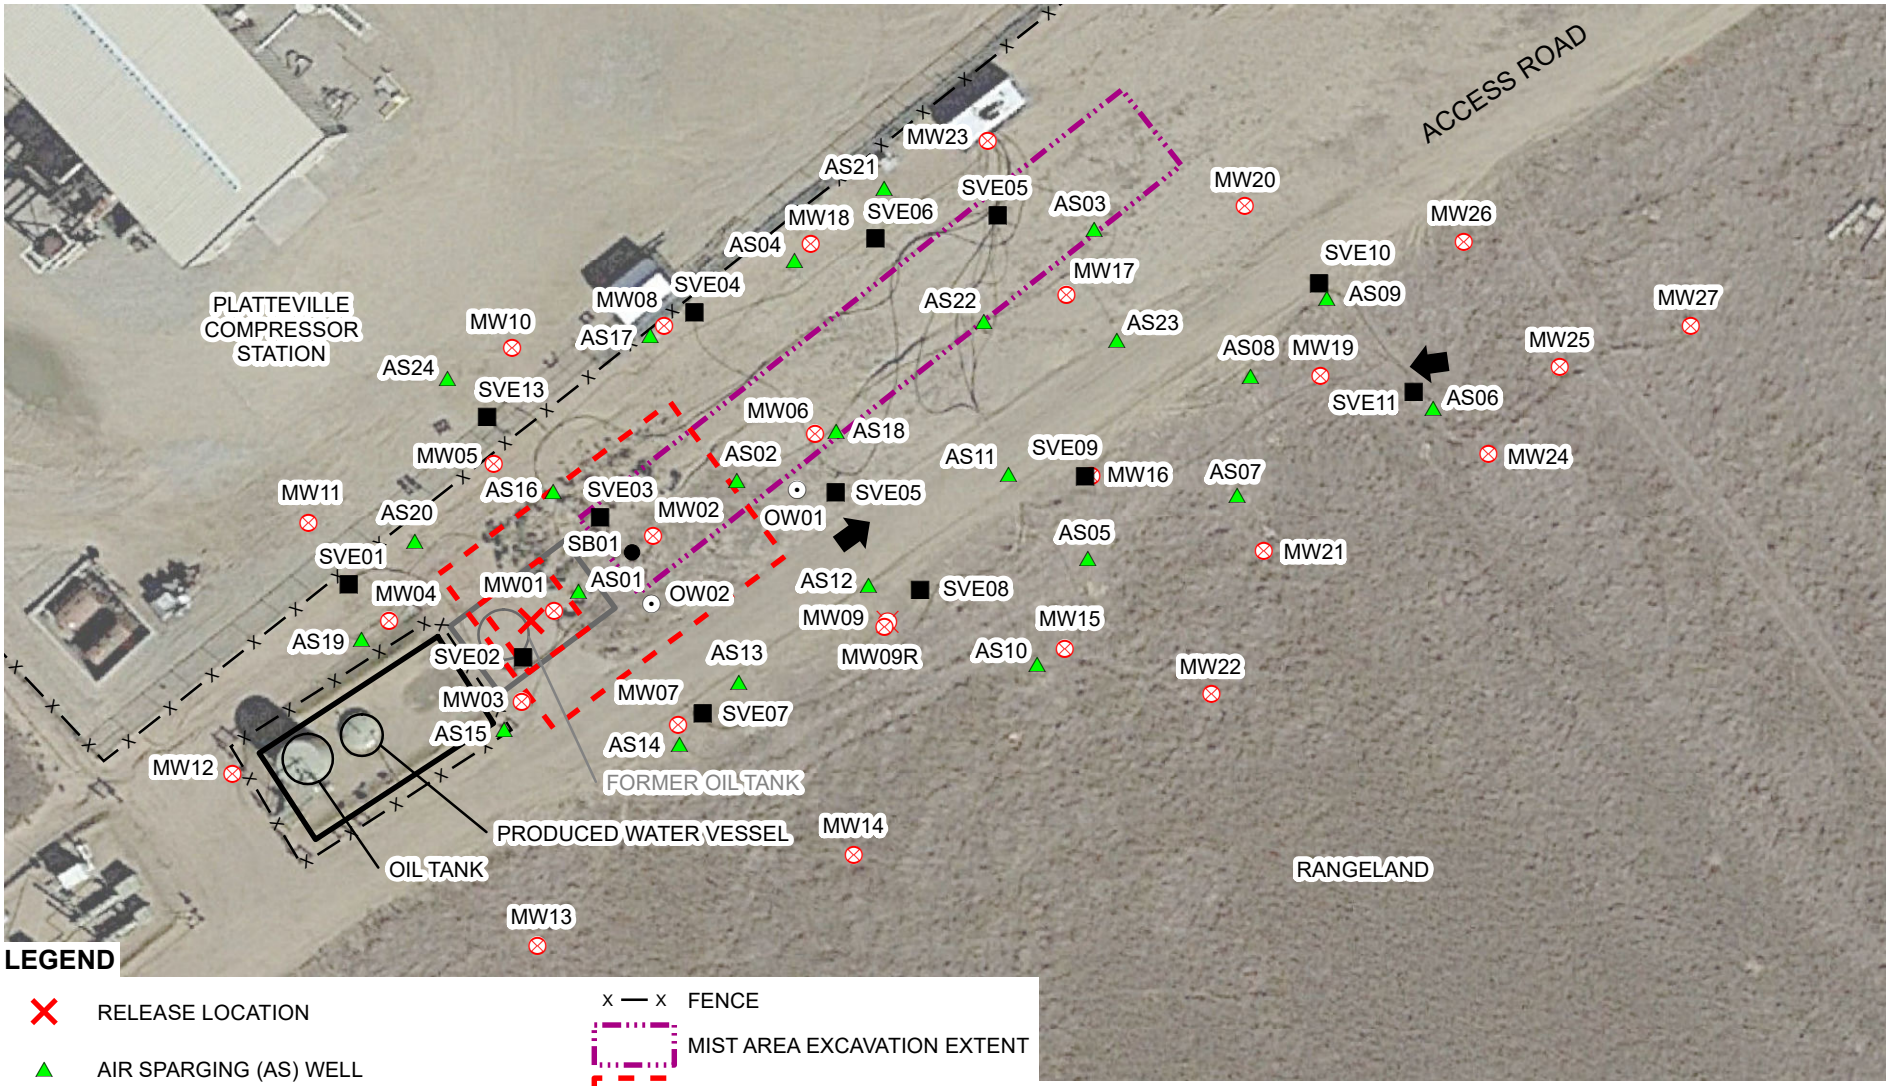

IMAGE COURTESY OF GOOGLE EARTH 2019

LEGEND

- RELEASE LOCATION
- AIR SPARGING (AS) WELL
- SOIL VAPOR EXTRACTION (SVE) WELL
- SOIL BORING
- MONITORING WELL
- DESTROYED MONITORING WELL
- OBSERVATION WELL
- SURVEYED GROUNDWATER FLOW DIRECTION
- x — x FENCE
- MIST AREA EXCAVATION EXTENT
- EXCAVATION EXTENT
- BERM
- FORMER BERM

0 50 100
Feet

N

FIGURE 1
SITE MAP
PLATTEVILLE COMPRESSOR STATION
NESE SEC 13-T3N-R66W
WELD COUNTY, COLORADO
KERR-MCGEE GATHERING, LLC

P:\Kerr-McGee\GIS\MXDS\014213112_PLATTEVILLE COMPRESSOR ST\014213112_FIG01_SITE_2020.mxd