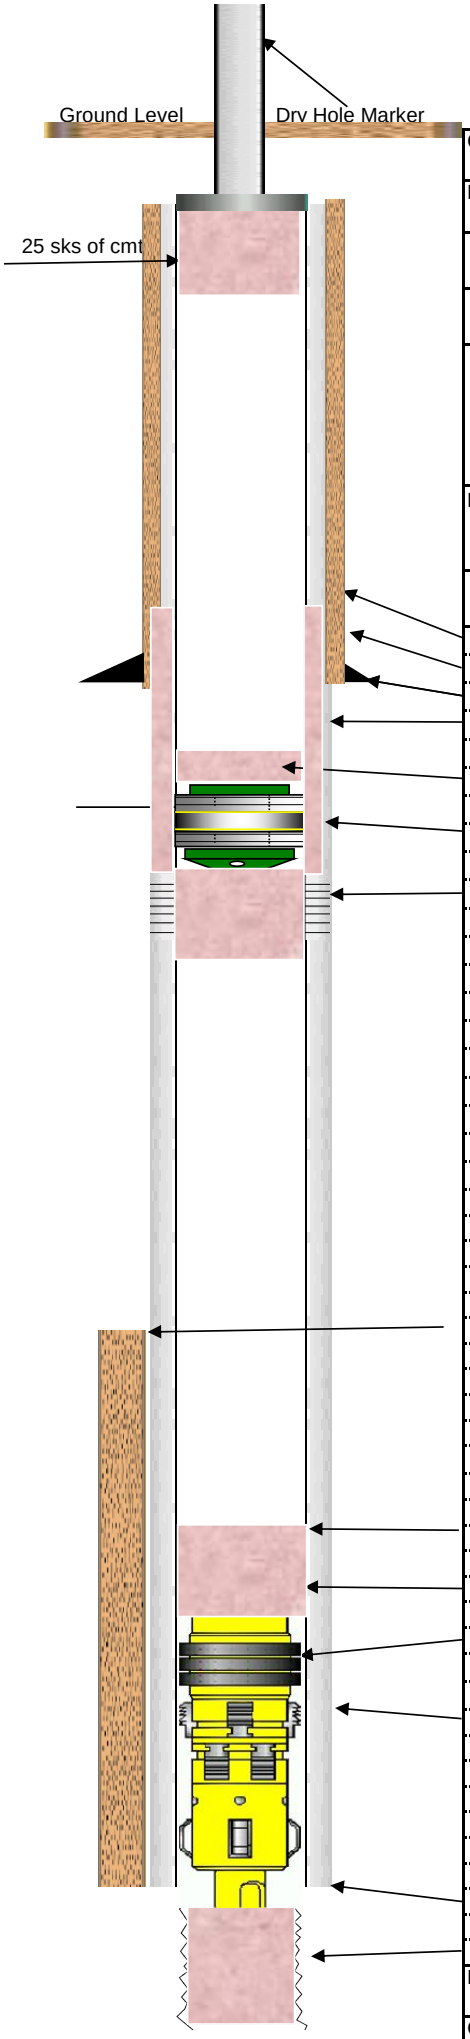

COMPANY				DATE	
Public Service Company Of Colorado				4/8/2020	
LEASE					
Asbury Storage Unit-Fed #5 API# 05-077-07335 / BLM Lease # 14-08-001-8692					
Surface Casing	**Weight**	**Grade**	**Thread**	**Depth**	
8-5/8"	24#	J-55	LT&C	294'	
Prod Casing	**Weight**	**Grade**	**Thread**	**Depth**	
4-1/2"	9.5#	J-55	LT&C	2734'	
Tubing String	**Size**	**Weight**	**Grade**	**Thread**	**Depth**
	2 3/8	4.7#	J-55	8rd EUE	2670'
Second String	**Size**	**Weight**	**Grade**	**Thread**	**Depth**
Prepared for:		**Perforations:** Dakota Open hole Section 2734' to 2787'			

ITEM No#	Length	Description	ID	OD	Depth
1		115 sks of surface cement from 294' - 0			
2		11-1/4" surface hole	11.25		
3		8-5/8" Surface Casing @ 294'.	7.972	8.625	294.00
4		49 sks of Cement Squeezed thru CICR			
		1 sack on top of CICR.			
5		1 bbls of cement on top of CICR.			
6		CICR @ 244'			244.00
7		Squeeze holes @ 344'			344.00
8		Top of cement from CBL dated 7/6/20 at 1600'.			1600.00
9		Tagged cement at 2590' on 7/6/20			
10		25 sks Type 2 Cement 2590' to 2787' pumped on 7/5/20			
11		Permanent Packer at 2670'			
12		Hole size 6-3/4" drilled in April 1966	6.75		
13		4-1/2" Casing landed @ 2734'.	3.965	4.5	
14		Open Hole Section 2734' to 2787'			2787.00

PREPARED BY		PHONE:	
Jeff Schneider		970-381-9588	
OFFICE	**PHONE**	**INVOICE #**	
Fort Morgan, CO	970-867-9437		