WELLBORE DIAGRAM

W.R. WEAVER

HEINZE #1

NESE SEC 29 8N 61W

WELD COUNTY
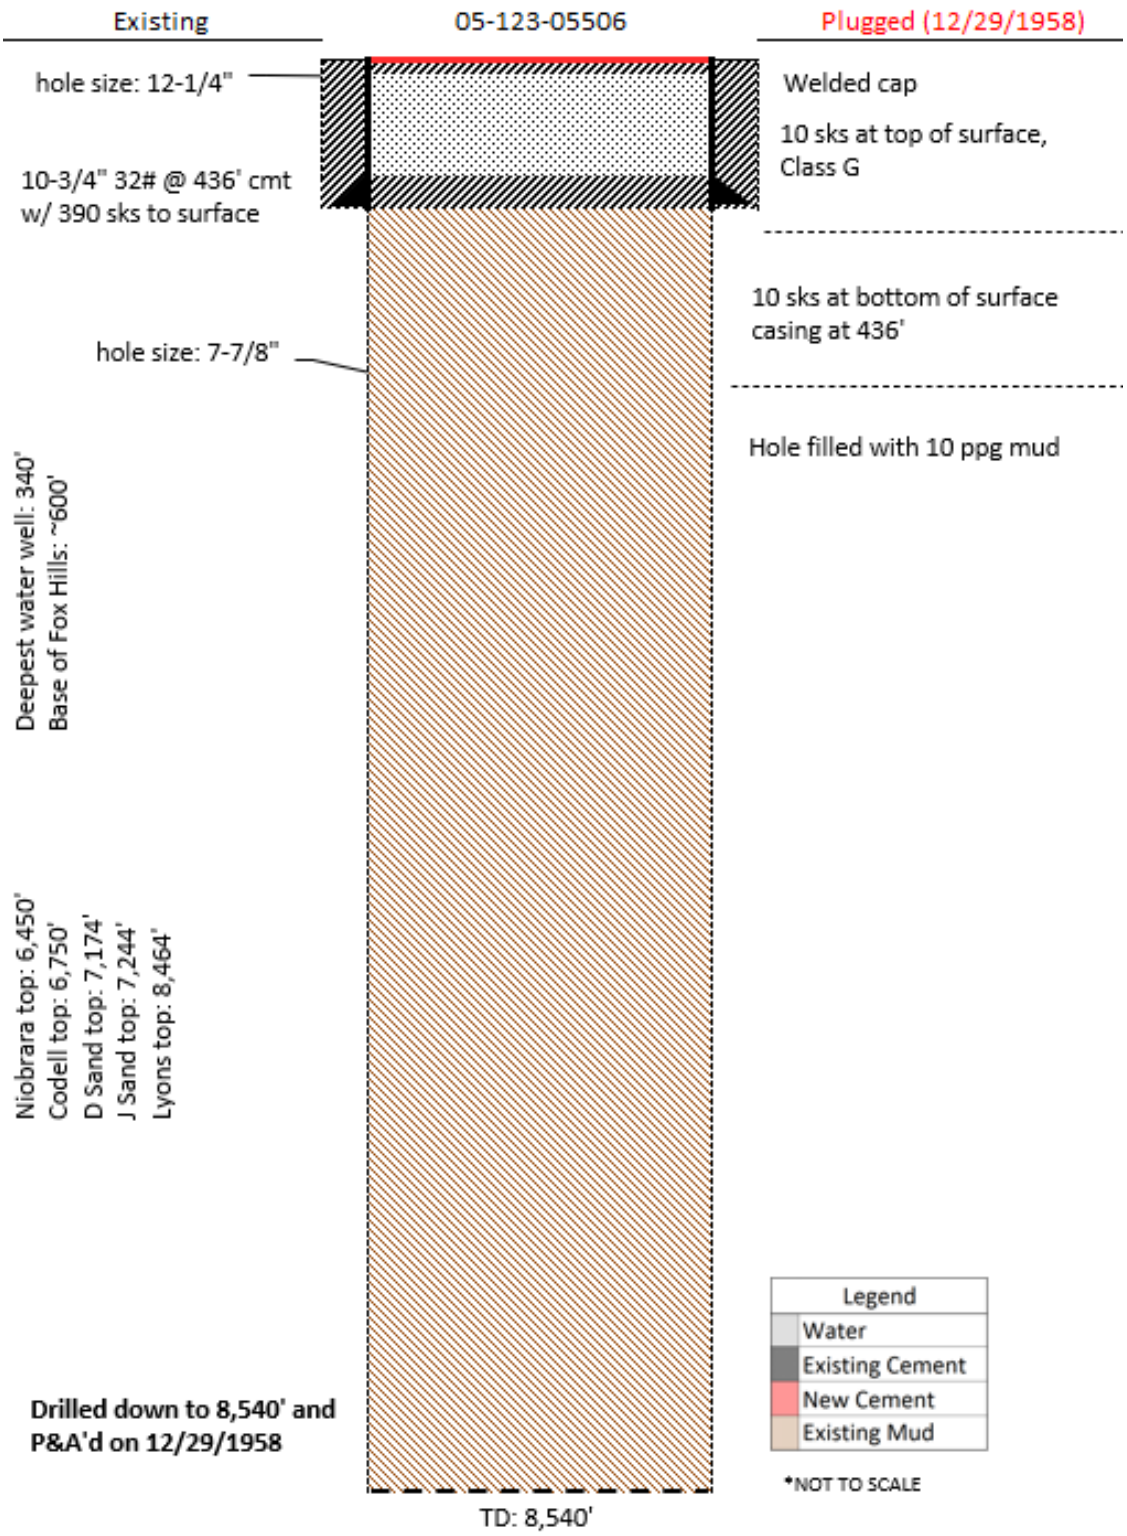
05-123-05506