WELL LOCATION MAP

SHL SE/4 SE/4, SECTION 28, TOWNSHIP 2-N, RANGE 64-W
LP SE/4 SE/4, SECTION 28, TOWNSHIP 2-N, RANGE 64-W
BHL WEST LINE OF SW/4 SW/4, SECTION 28, TOWNSHIP 2-N, RANGE 64-W
WELD COUNTY, COLORADO

SCALE: 1" = 1000'
0' 500' 1000'

VERDAD RESOURCES

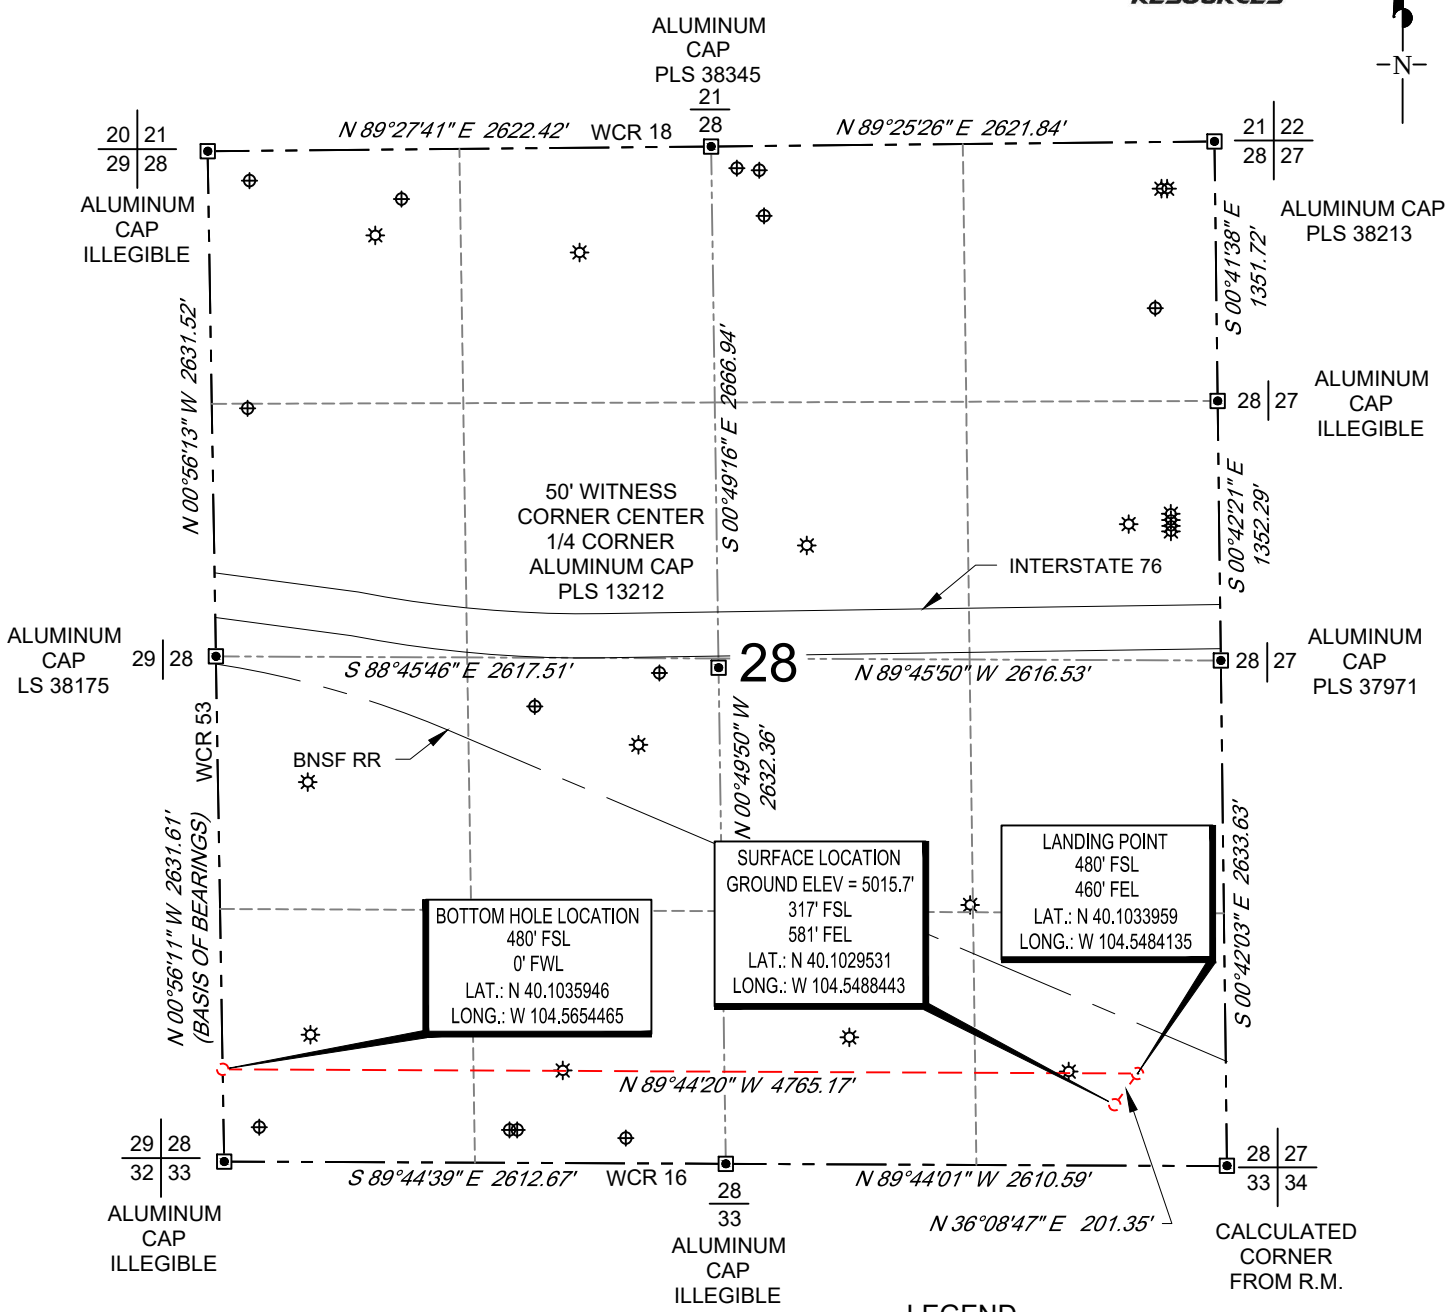

NOTES

1. Horizontal (NAD 83) and vertical (NAVD 88) datum is based on the Trimble VRS Network or OPUS Solution.
2. All directions, distances, and dimensions shown hereon are based on coordinates from the "Colorado coordinate system of 1983 north zone" (article 52 of title 38, C.R.S.).
3. All section line dimensions shown hereon are based on field measurements of existing monuments and/or physical evidence found in the field unless otherwise indicated.
4. Existing water well, oil and gas wells per COGCC.
5. See Form 2A, if applicable for visible improvements within 500' of wellhead.
6. Distances to nearest section lines are measured perpendicularly.
7. This is not a land survey nor land survey plat.

PDOP Reading: 1.6 Instrument Operator: **Brent Garcia**
Date Surveyed: **07/22/2019**

LEGEND

☼	WELLHEAD
⊕	WATER WELL

COLORADO REGISTERED
DAVID C. COSTNER
6/25/20
25936
PROFESSIONAL LAND SURVEYOR

SURVEYOR'S STATEMENT

The undersigned hereby states that the well location shown hereon was staked on the ground based on existing monumentation and/or physical evidence found in the field and is correct to the best of my knowledge, information and belief.

VERDAD RESOURCES **GEORGENE 2828-01H** **JOB NO: 128300**	JLS	05/13/2020	REVISION:
	SHEET :	1 OF 1	REV2 06/25/2020
	FILE: LO_GEORGENE_2828_01H_REV2		

TOPOGRAPHIC
LOYALTY INNOVATION LEGACY
520 Stacy Court Ste B, Lafayette, CO 80026
303.666.0379 www.topographic.com