Cedar Creek 1-Y - Proposed
SWSW, 1, 9N, 54W, 6th
05-075-09351
Logan County
04/07/2021
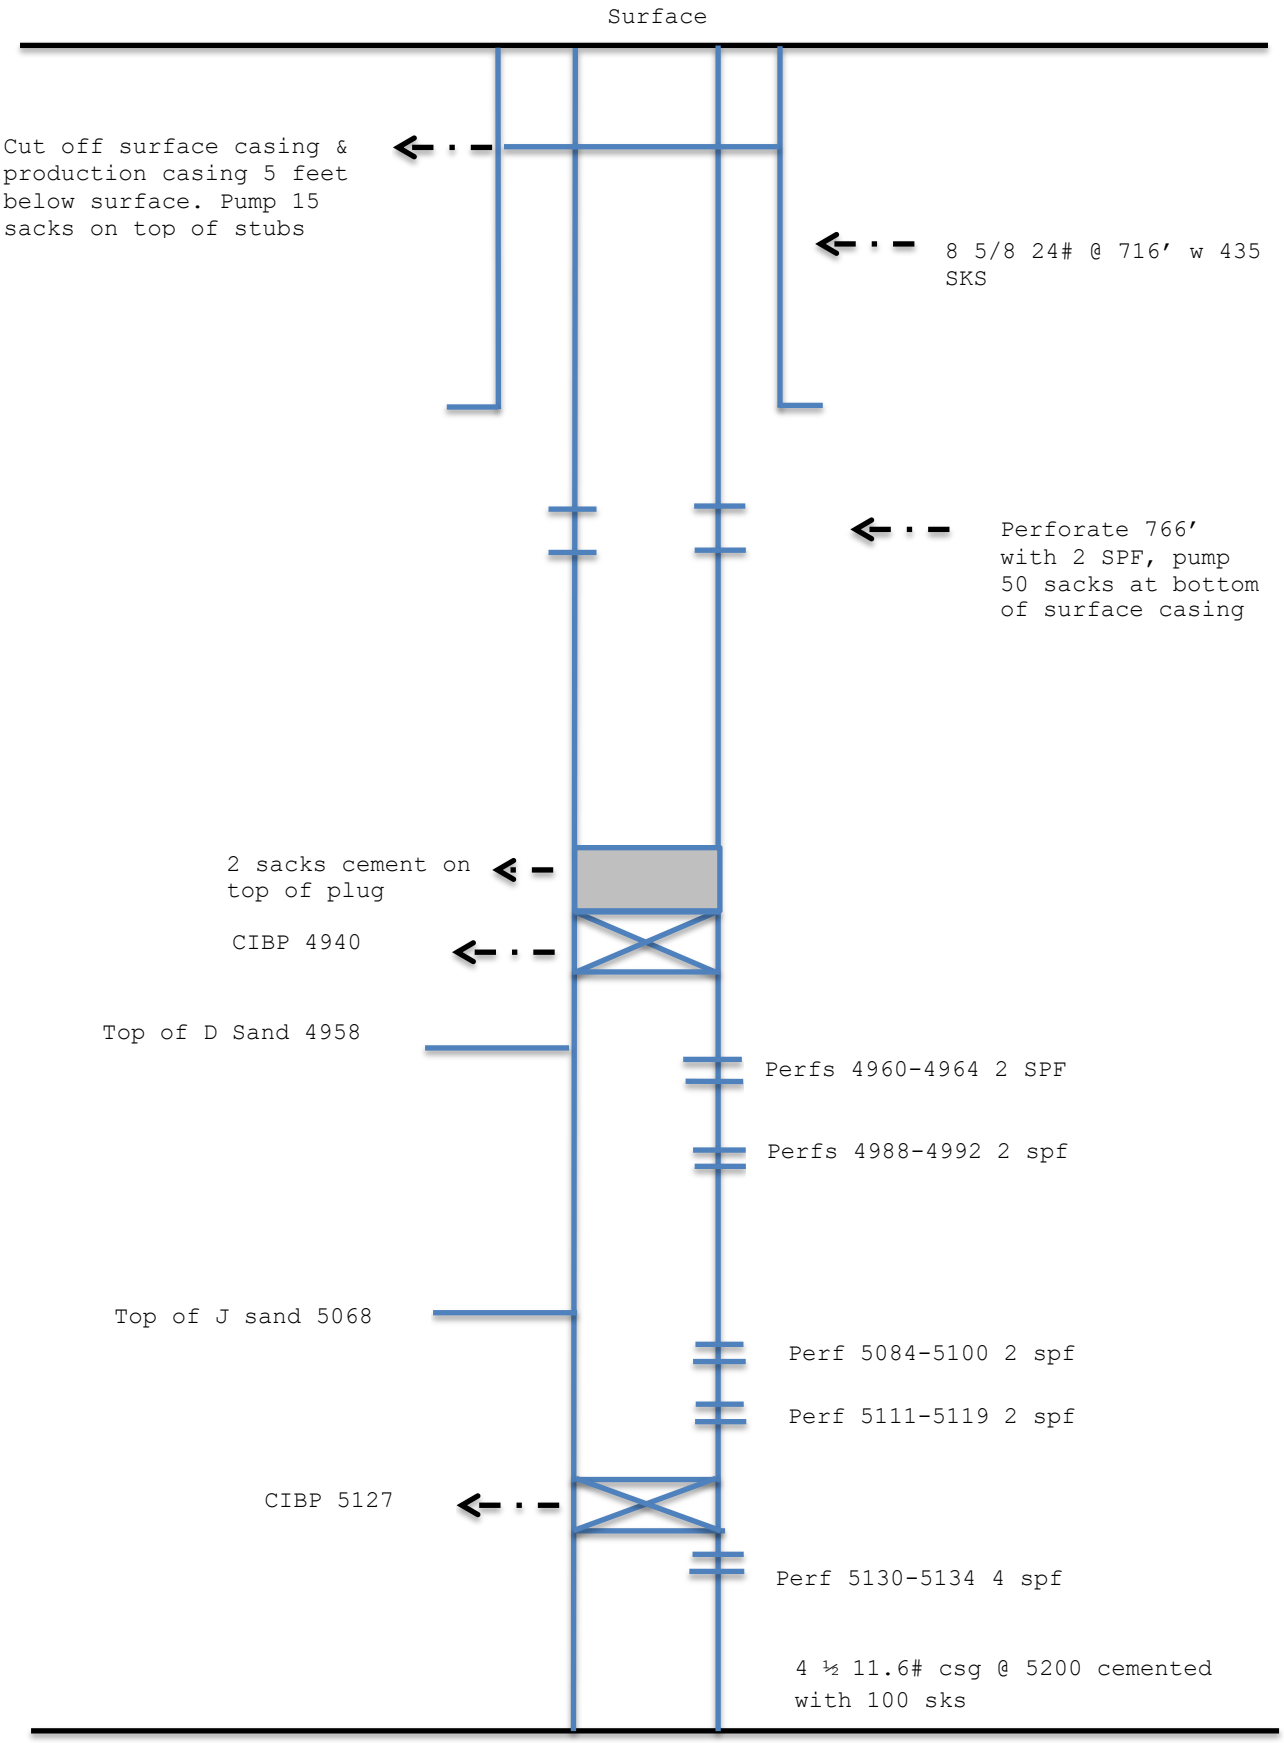
Wellbore Diagram