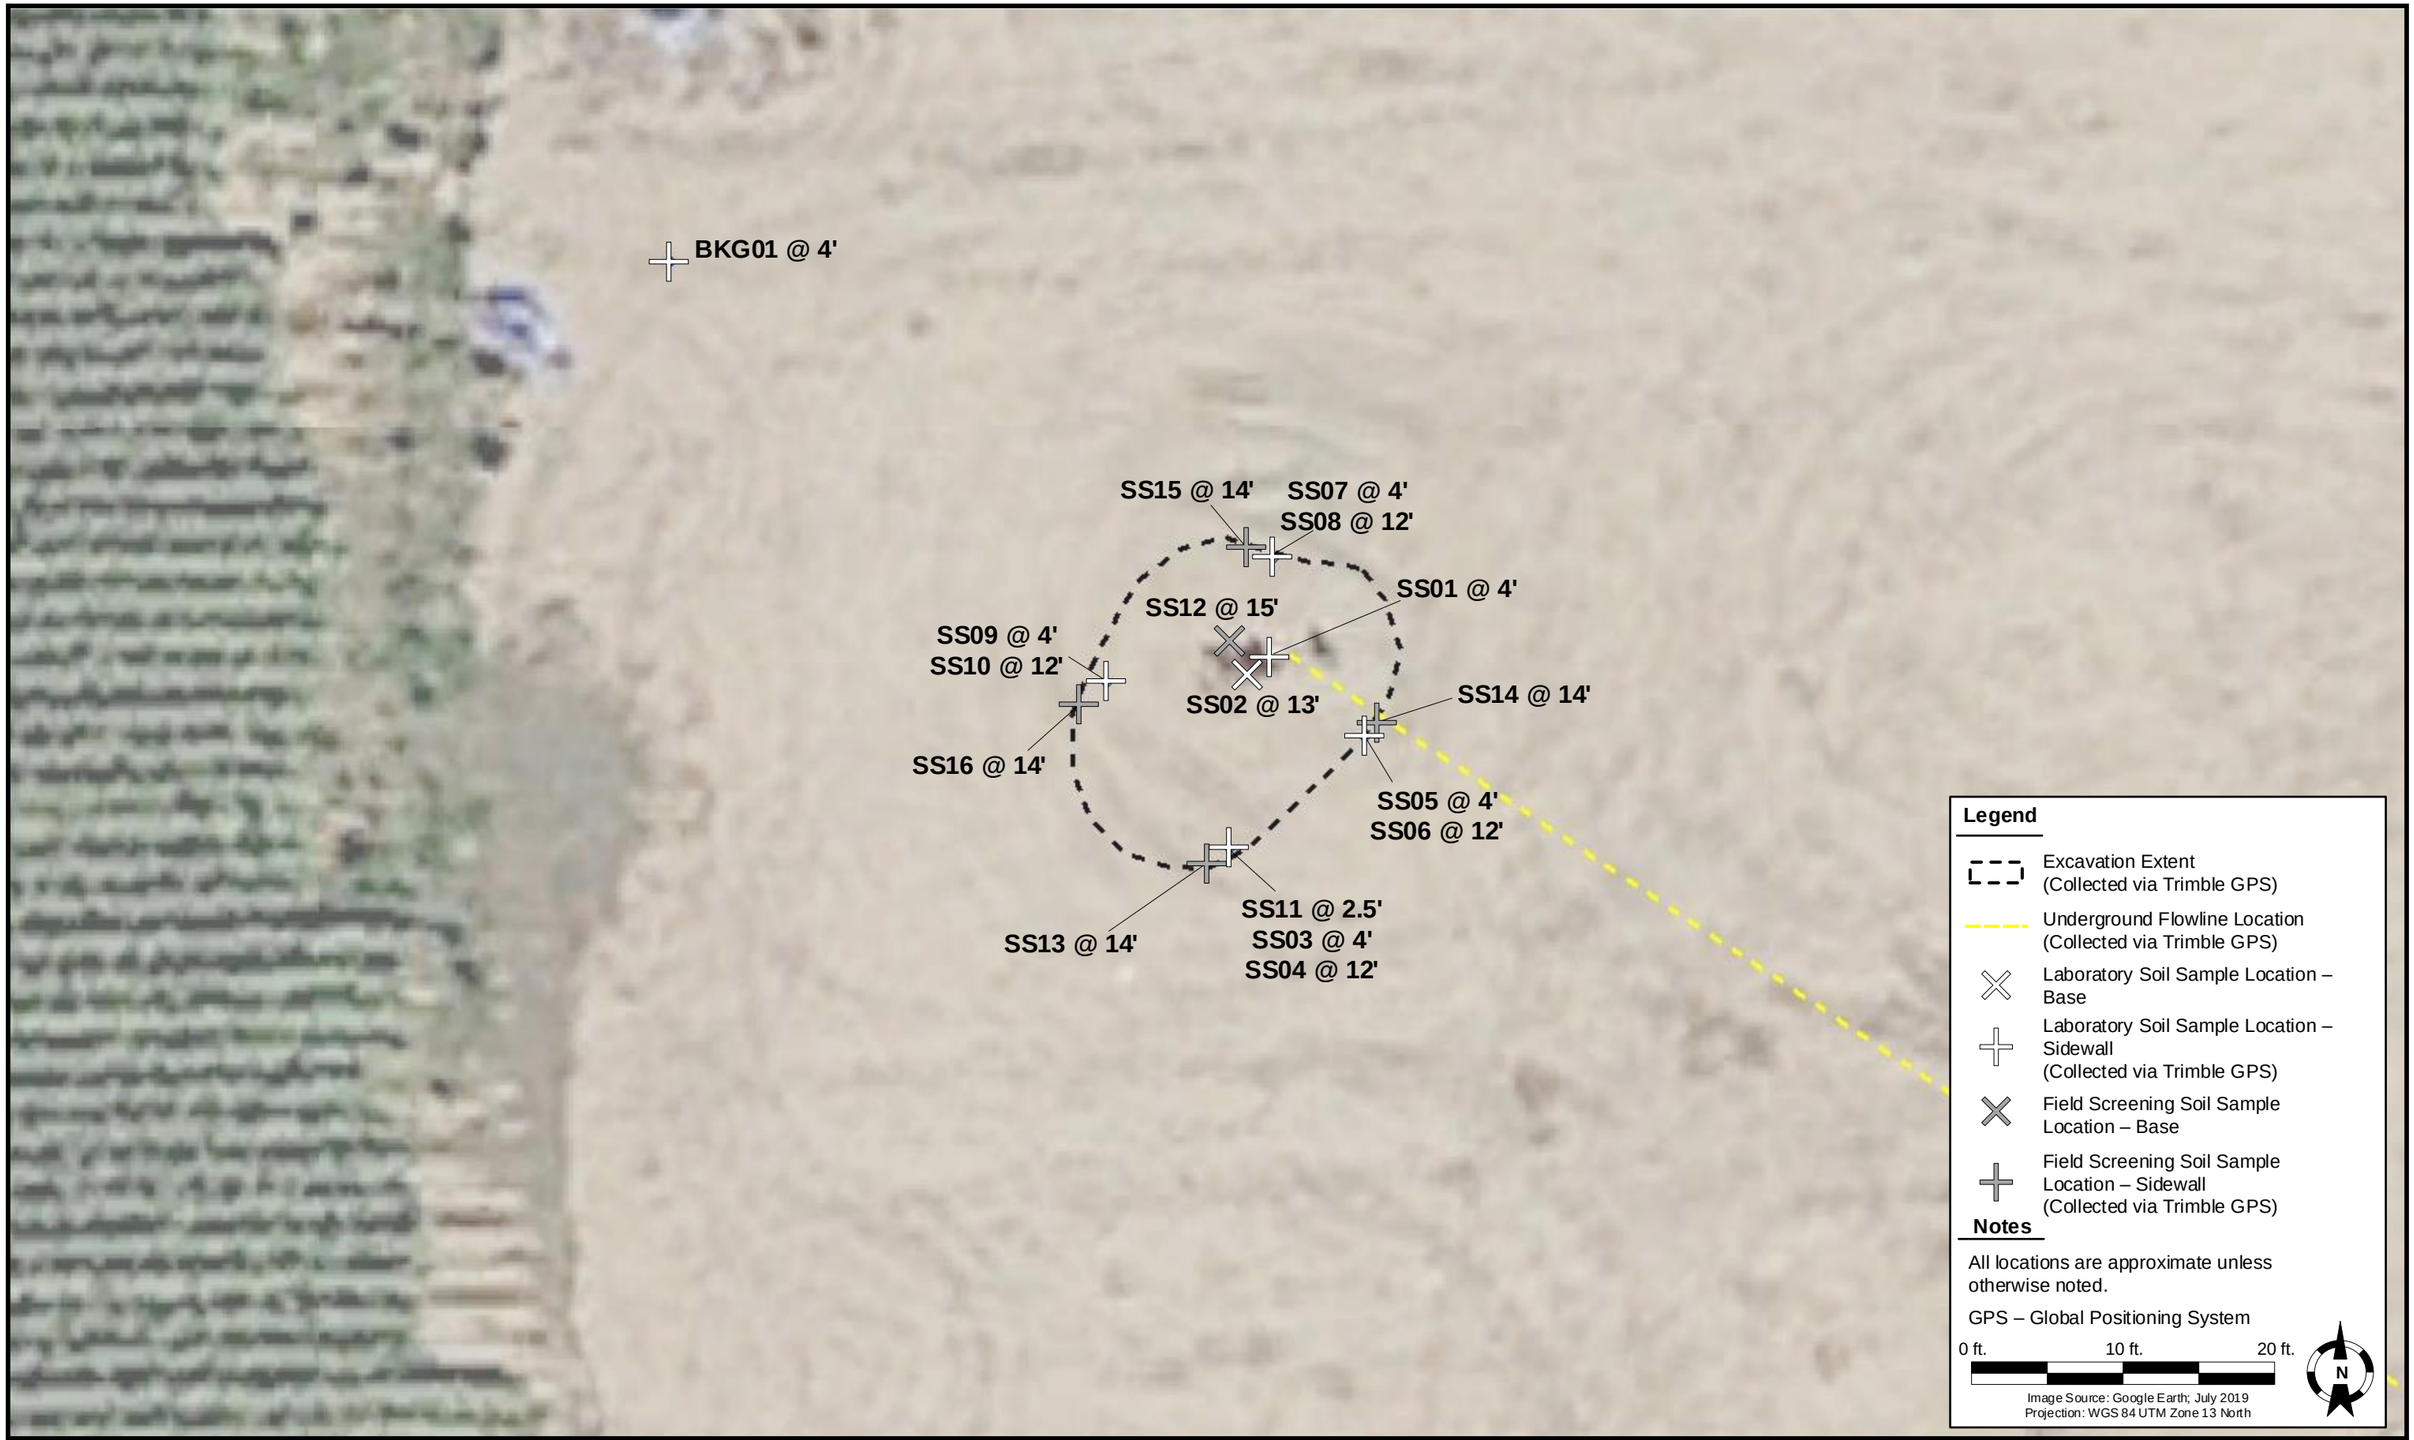

DATE:	June 23, 2021
DESIGNED BY:	C. Hamlin
DRAWN BY:	C. Miller

TASMAN GEOSCIENCES

Tasman Geosciences, Inc.
6855 W. 119th Ave.
Broomfield, CO 80020

PDC Energy, Inc. – DJ Basin
Former Kerbs 1-20 Wellhead
NENW, Section 20, Township 4 North, Range 66 West
Weld County, Colorado

EXCAVATION SITE MAP

FIGURE
1