PROPOSED WELLBORE SCHEMATIC
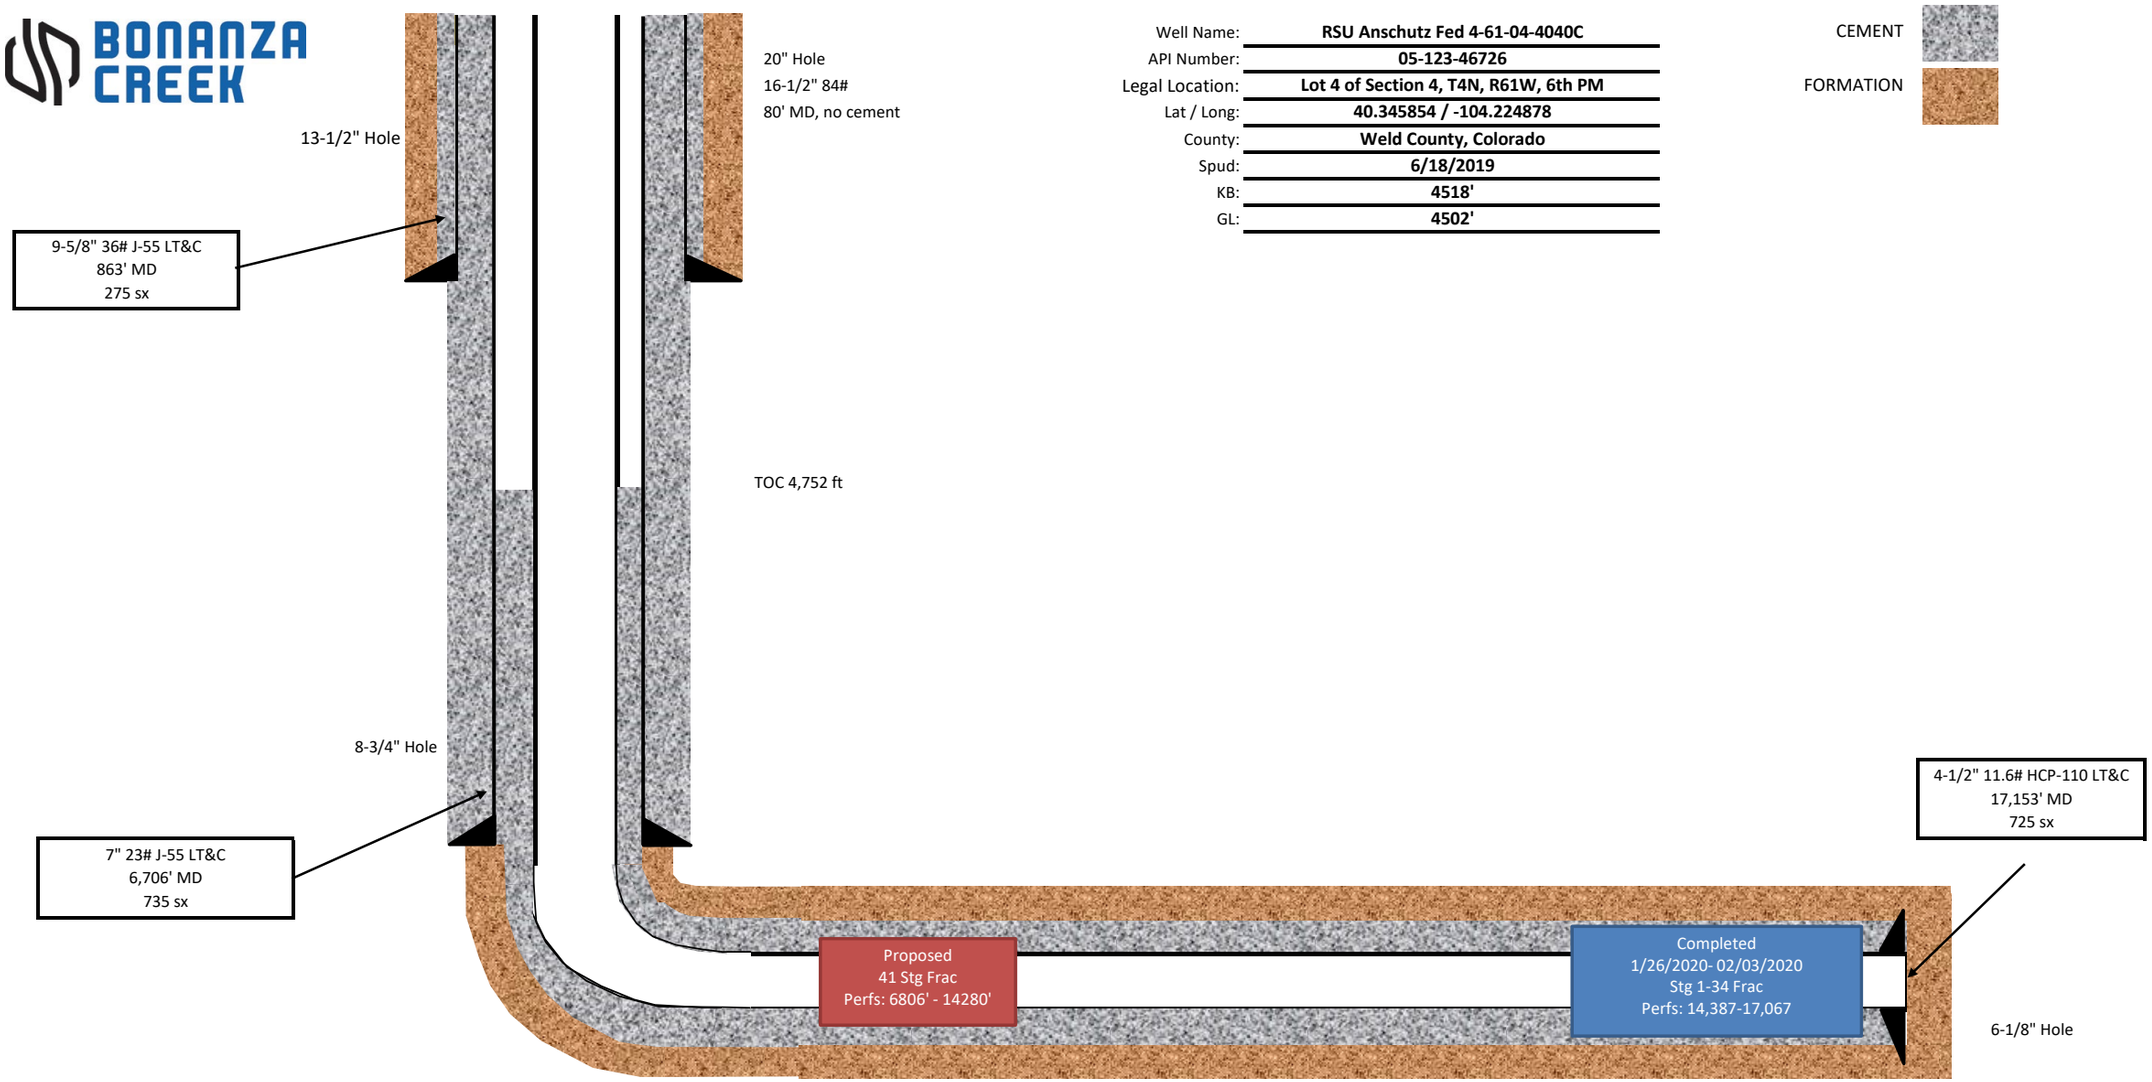
Well Name:	**RSU Anschutz Fed 4-61-04-4040C**
API Number:	**05-123-46726**
Legal Location:	**Lot 4 of Section 4, T4N, R61W, 6th PM**
Lat / Long:	**40.345854 / -104.224878**
County:	**Weld County, Colorado**
Spud:	**6/18/2019**
KB:	**4518'**
GL:	**4502'**