CRESTONE PEAK RESOURCES OPERATING LLC
STATE BIERSTADT 4-65 35-34 &
STATE PIKES 4-65 36-31-32 PAD
SECTION 35, T4S, R65W, 6th P.M.
ARAPAHOE COUNTY, COLORADO

DATE:	DESCRIPTION:
3/25/2021	WELL LOCATION PLATS & COORDINATE SPREADSHEET
7/2/2021	WELL CULTURAL SETBACK SPREADSHEET
7/26/2021	DIRECTIONAL WELL PLAT

UINTAH
ENGINEERING & LAND SURVEYING

N

LEGEND:

- ● = SURFACE LOCATION.
- ◇ = TOP PRODUCTION ZONE.
- ○ = TARGET BOTTOM HOLE.
- SL = SURFACE LOCATION.
- TPZ = TOP PRODUCTION ZONE.
- TBH = TARGET BOTTOM HOLE.

1000' 500' 0' 1000'

COLORADO REGISTERED PROFESSIONAL LAND SURVEYOR
GREN K. SHANKS
PLS 37987

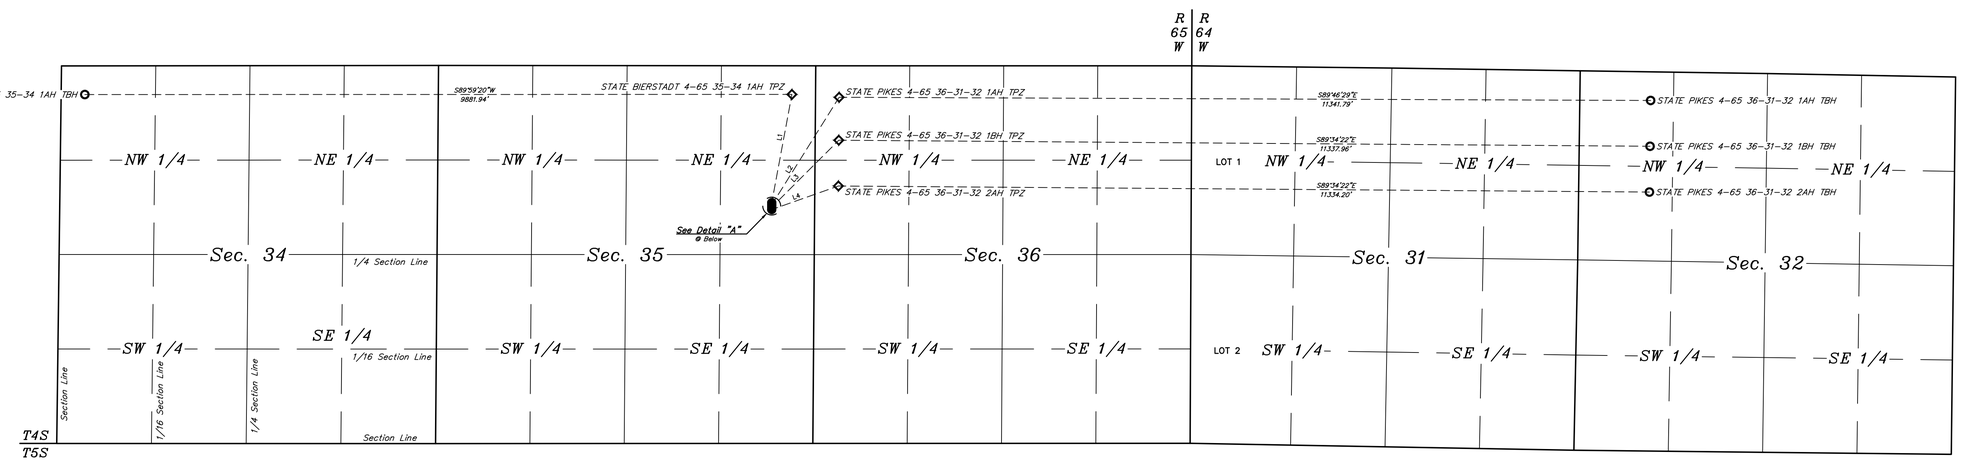

LINE TABLE		
LINE	DIRECTION	LENGTH
L1	N10°32'18"E	1539.11'
L2	N32°01'52"E	1775.06'
L3	N45°00'35"E	1325.09'
L4	N70°34'36"E	988.79'

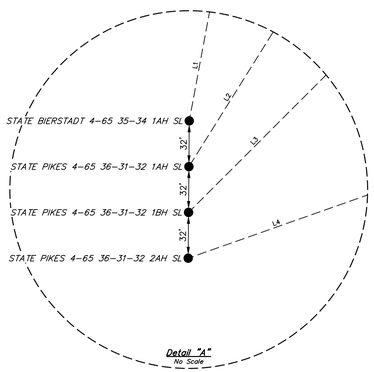

Detail "A"
No Scale

UINTAH ENGINEERING & LAND SURVEYING

UELS, LLC
Corporate Office * 85 South 200 East
Vernal, UT 84078 * (435) 789-1017

CRESTONE PEAK RESOURCES OPERATING LLC

STATE BIERSTADT 4-65 35-34 1AH,
STATE PIKES 4-65 36-31-32 1AH, 1BH & 2AH
SE 1/4 NE 1/4, SECTION 35, T4S, R65W, 6th P.M.
ARAPAHOE COUNTY, COLORADO

SURVEYED BY	GREG WEIMER, O.R.	02-27-18	SCALE
DRAWN BY	C.C.	07-26-21	1" = 1000'

DIRECTIONAL WELL PLAT