Hilcorp Energy Company

Current Schematic - Version 3

Well Name: ARGENTA 34-10 #32-4R

API / UWI	Surface Legal Location	Field Name	Route	State/Province	Well Configuration Type
0506708513	032-034N-010W-NWSW	FC	0101	COLORADO	Vertical

Ground Elevation (ft)	Original KB/RT Elevation (ft)	KB-Ground Distance (ft)	KB-Casing Flange Distance (ft)	KB-Tubing Hanger Distance (ft)
6,753.00	6,768.00	15.00	15.00	15.00

Original Hole [Vertical]

MD (ftKB)	TVD (ftKB)
-6.9	
15.1	
17.1	
21.0	
26.9	
47.6	
69.6	
415.0	
416.0	
418.0	
1,015.1	
2,750.0	
2,931.8	
2,932.1	
2,936.0	
2,977.0	
2,980.3	
2,981.0	
2,983.9	
2,984.9	
2,990.2	
2,993.1	
3,143.0	
3,143.7	
3,151.6	
3,152.6	
3,157.8	
3,158.1	
3,162.1	
3,164.7	
3,165.7	
3,172.9	
3,174.2	
3,174.9	
3,175.2	
3,203.1	
3,204.1	
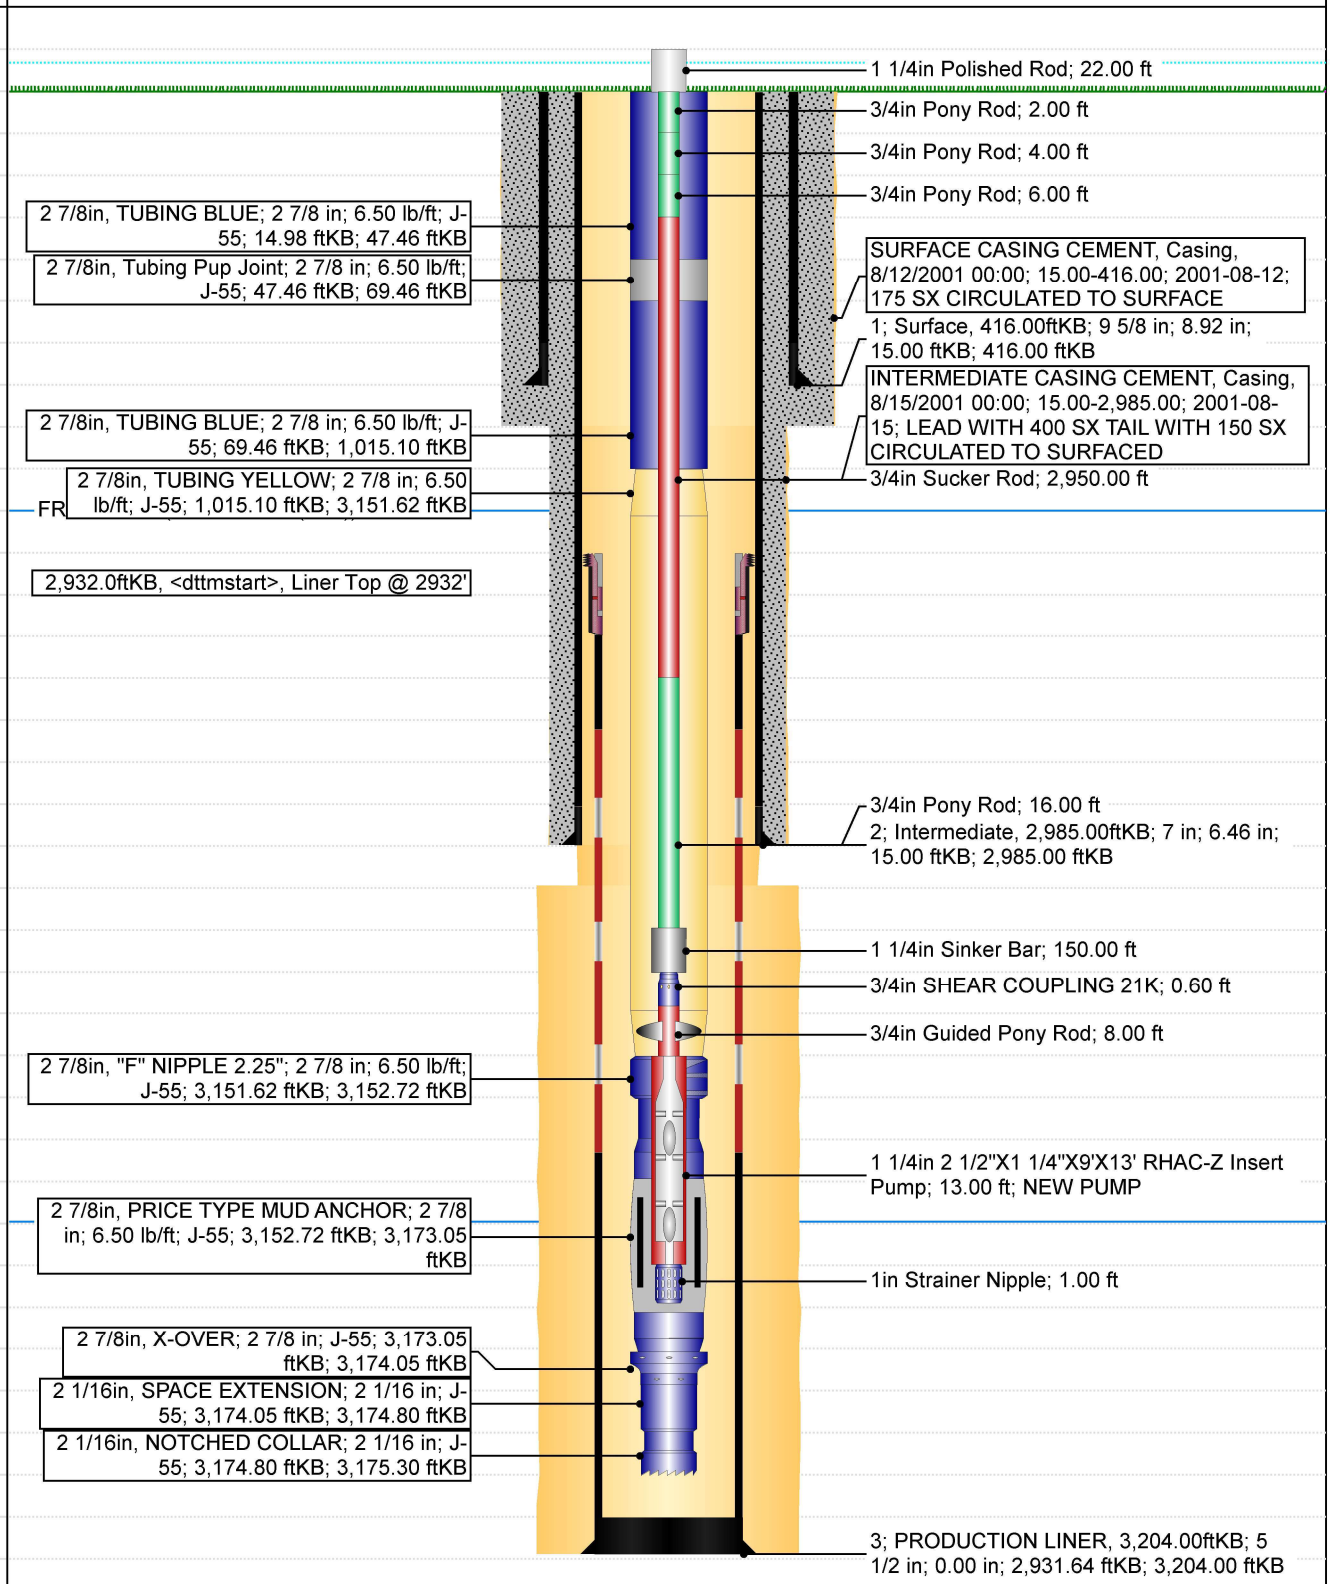
Vertical schematic (actual)