WELLBORE DIAGRAM

SENTINEL PETR INC

HILZER 1

NWSE SEC 28 8N 60W

WELD COUNTY
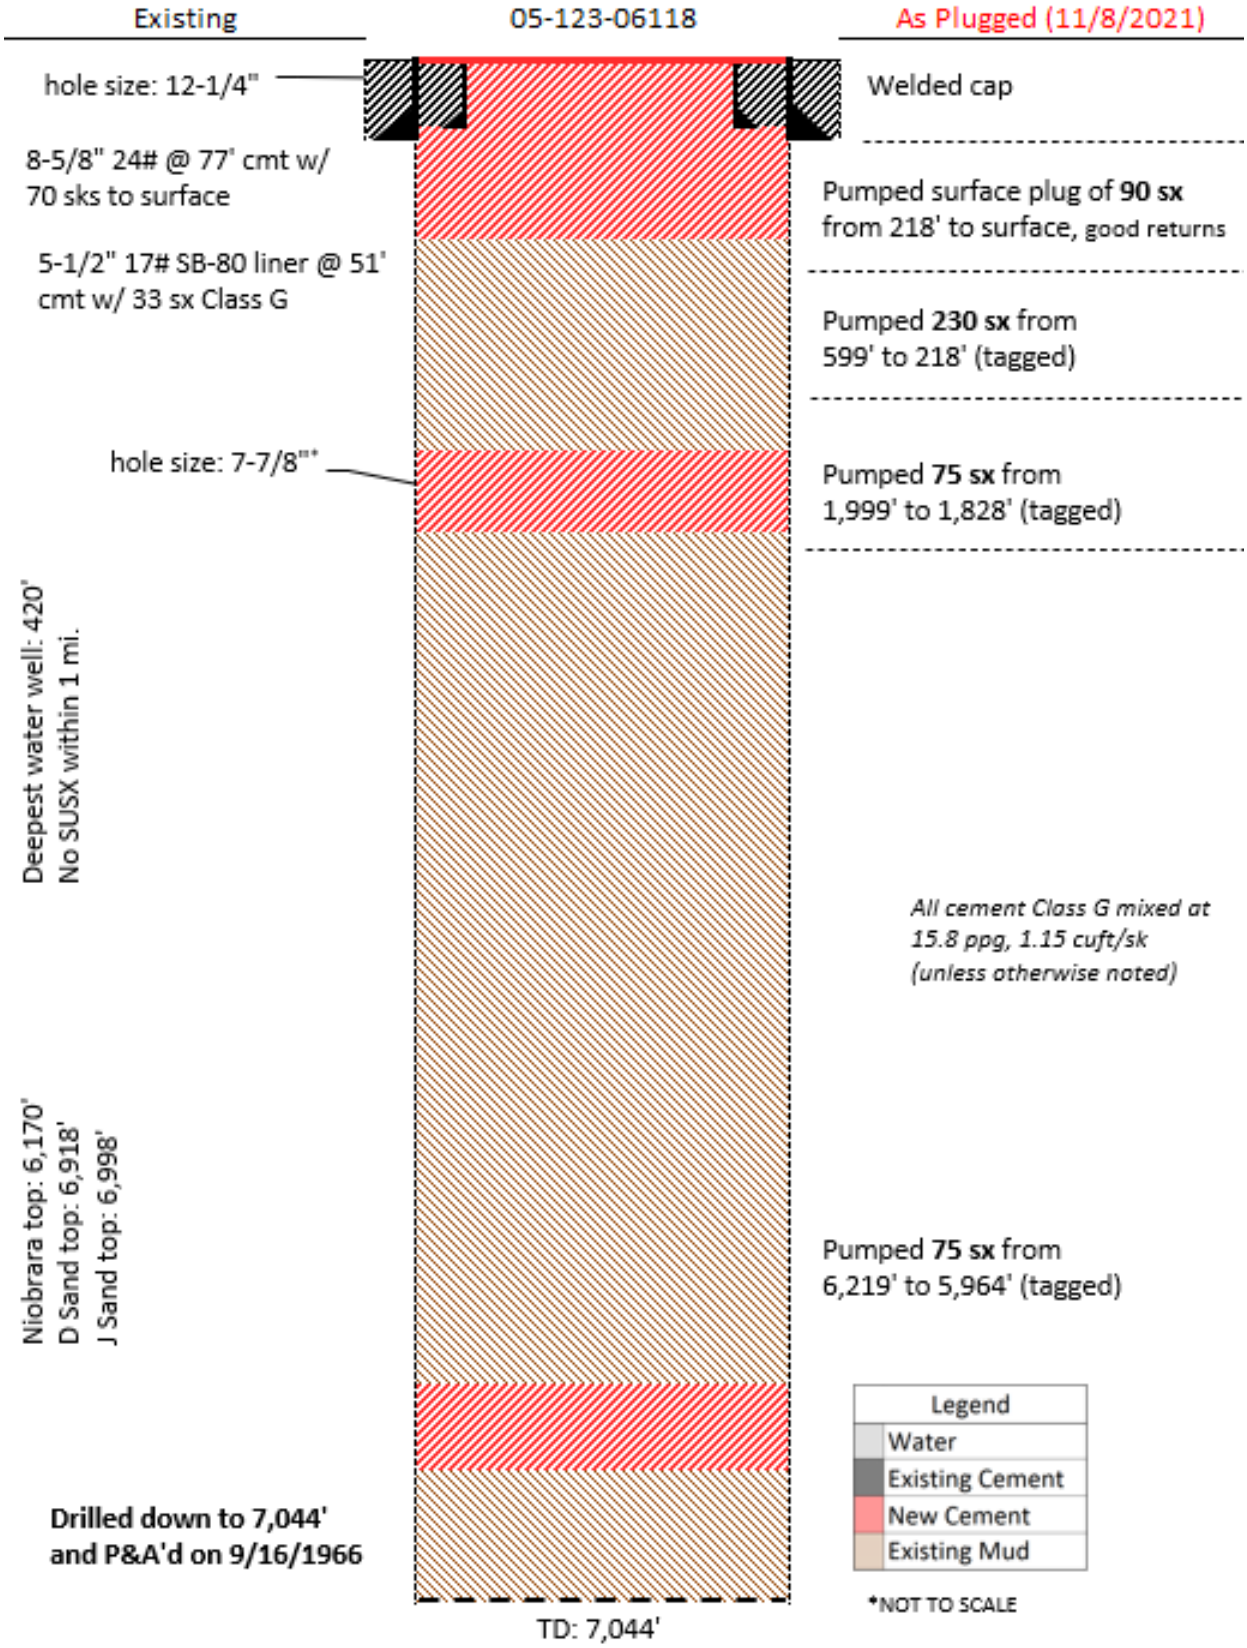
05-123-06118