SCALE: 1" = 1000'

0' 500' 1000'

WELL LOCATION MAP

SHL SE/4 SW/4, SECTION 25, TOWNSHIP 9-N, RANGE 60-W
TPZ SW/4 SW/4, SECTION 25, TOWNSHIP 9-N, RANGE 60-W
BPZ NW/4 NW/4, SECTION 25, TOWNSHIP 9-N, RANGE 60-W
BHL NW/4 NW/4, SECTION 25, TOWNSHIP 9-N, RANGE 60-W
WELD COUNTY, COLORADO

VERDAD RESOURCES

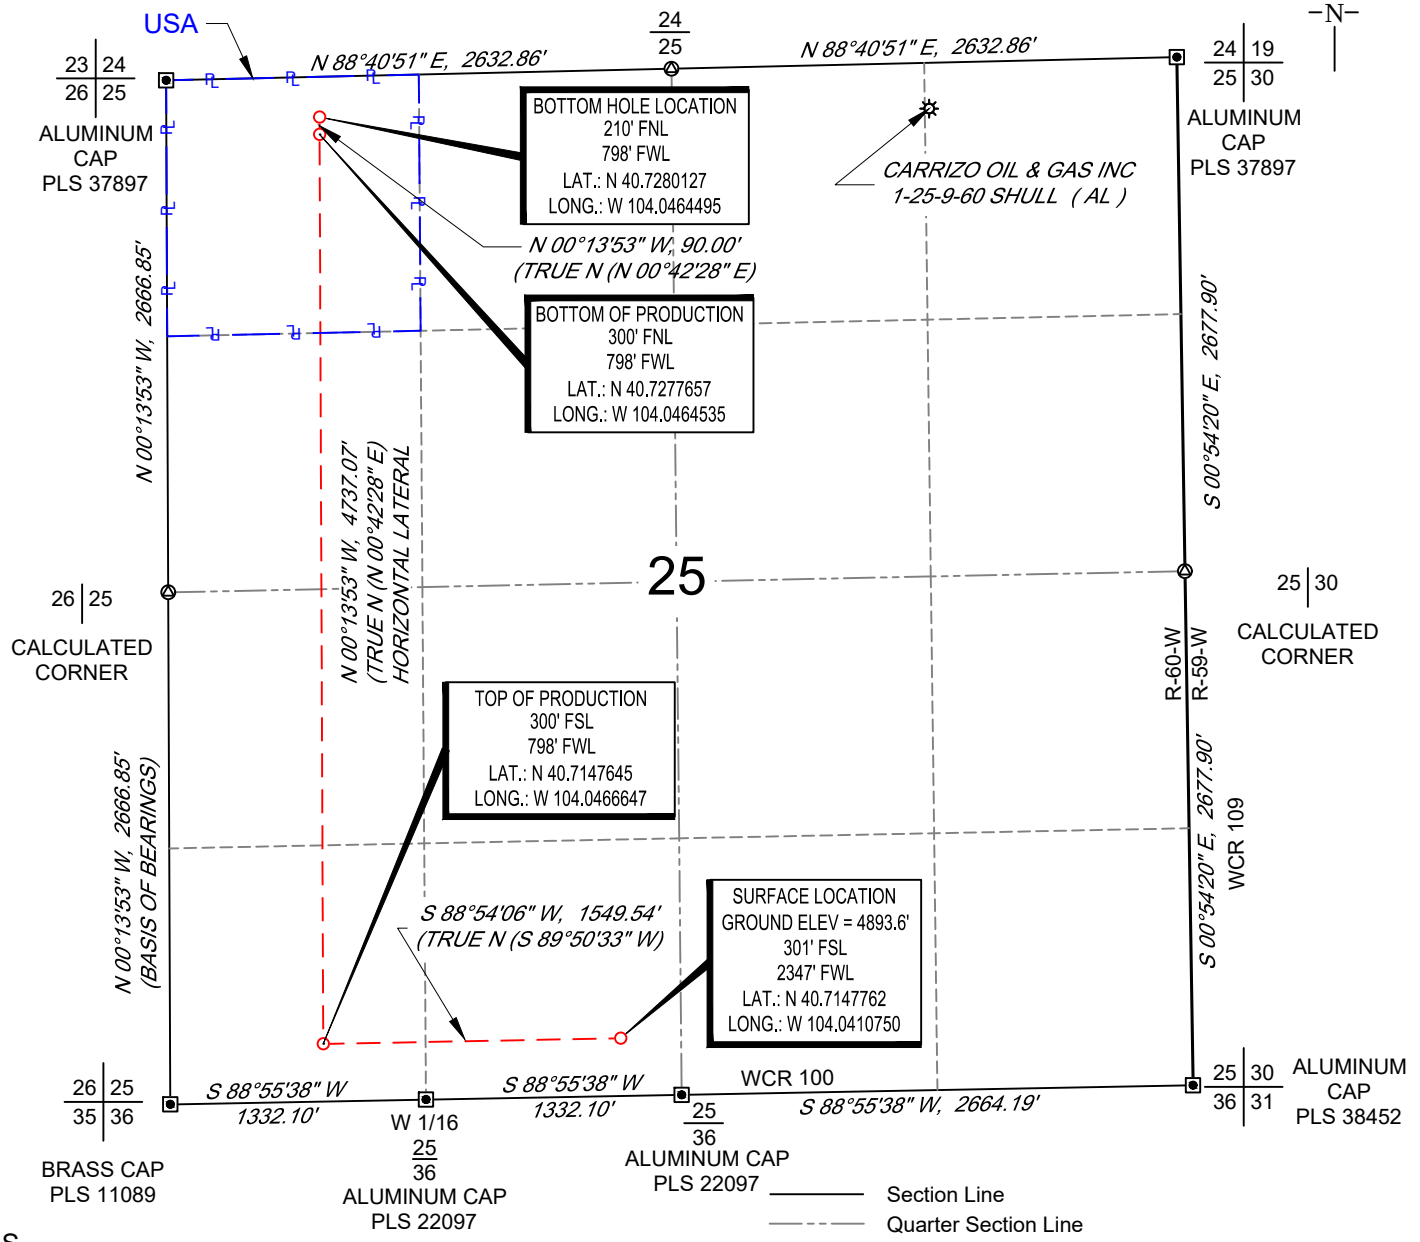

Section Line
Quarter Section Line
Sixteenth Section Line
Range/Township Line
Tract Boarder
Well Head (Existing)
Found Survey Monument
Calculated Corner

NOTES

1. Horizontal (NAD 83) and vertical (NAVD 88) datum is based on the Trimble VRS Network or OPUS Solution.
2. All directions, distances, and dimensions shown hereon are based on coordinates from the "Colorado coordinate system of 1983 north zone" (article 52 of title 38, C.R.S.).
3. All section line dimensions shown hereon are based on field measurements of existing monuments and/or physical evidence found in the field unless otherwise indicated.
4. Physical features shown hereon are for graphical representation only.
5. See Form 2A, if applicable for visible improvements within 500' of wellhead.
6. Distances to nearest section lines are measured perpendicularly.
7. This is not a land survey nor land survey plat.
8. Land owners shown for informational purposes only.

PDOP Reading: 1.5 Instrument Operator: **Michael Robertson**
Date Surveyed: **02/14/2018**

COLORADO LICENSED
KYLE R. WALKER
38664
11/1/21
PROFESSIONAL LAND SURVEYOR

SURVEYOR'S STATEMENT

The undersigned hereby states that the well location shown hereon was staked on the ground based on existing monumentation and/or physical evidence found in the field and is correct to the best of my knowledge, information and belief.

VERDAD RESOURCES **PEGGY 2525-02H** **JOB NO: 115953**	MML	03/20/2018	REVISION:
	SHEET :	1 OF 1	INT / DATE
	FILE: LO_PEGGY_2525_02H_REV1		SW / 11/01/2021

TOPOGRAPHIC
LOYALTY INNOVATION LEGACY
520 Stacy Court Ste B, Lafayette, CO 80026
303.666.0379 www.topographic.com

G:\GEOSURV\WELDZNORTH\VERDAD\PEGGY 2525\FINAL PRODUCTS\LO_PEGGY_2525_02H_REV1.DWG 11/1/2021 11:30:49 AM swest