# Lancaster 1

API 05-061-06792
NENW SEC. 35 T7S R42W 6PM

## Existing Completion

**Elev 3,939'**

## Proposed P&A

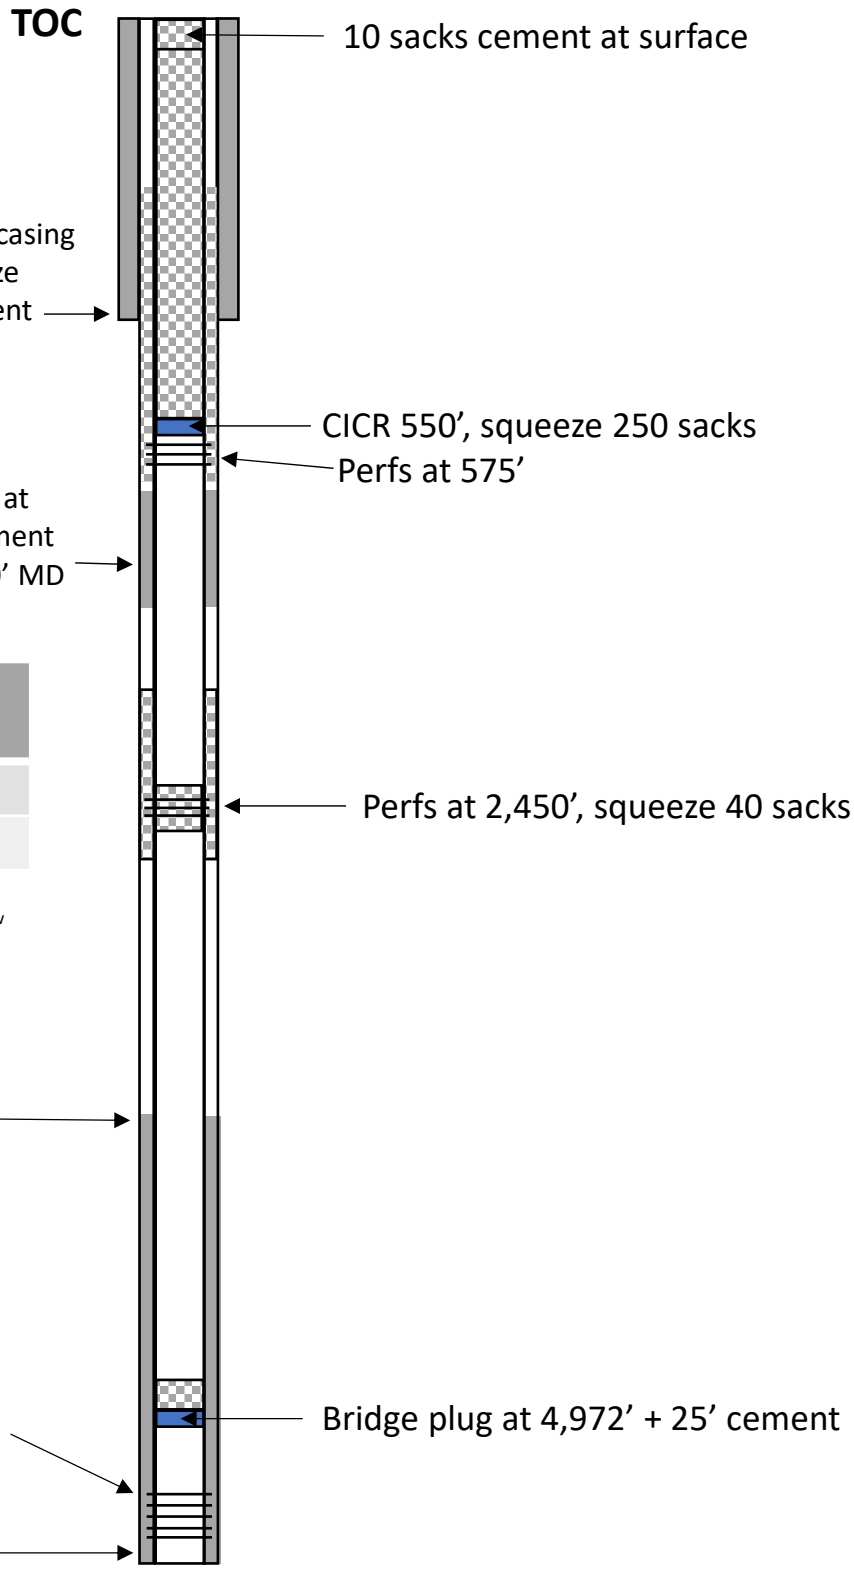


| Formation Tops (From COGCC) |
|---|
| Marmaton – 4,544' |
| Cherokee – 4,702' |
| Atoka – 4,864' |
| Morrow – 5,010 |
| Mississippian – 5,224' |

| Offset Groundwater Depths (From SEO) | Permit Number |
|---|---|
| 82' | 18088 |
| 59' | 163526 |

*Offset groundwater depths include all depths reported for groundwater wells within a 1-mile radius and are assumed in feet below ground surface. Data is from the Colorado State Engineer's Office's database

NOT DRAWN TO SCALE

Measured depths displayed, TVD unknown

Drafted By: BFB
Date: 10/30/21

**Lancaster 1**
**Proposed P&A Wellbore Diagram**
**Western Operating Company**

Proposed Cement
Existing Cement

ENTRADA CONSULTING GROUP

Figure 1