SCALE: 1" = 1000'

0' 500' 1000'

WELL LOCATION MAP

SHL NE/4 SW/4, SECTION 19, TOWNSHIP 1-N, RANGE 64-W
LPL SW/4 NE/4, SECTION 19, TOWNSHIP 1-N, RANGE 64-W
BPZ NW/4 NE/4, SECTION 18, TOWNSHIP 1-N, RANGE 64-W
BHL NW/4 NE/4, SECTION 18, TOWNSHIP 1-N, RANGE 64-W
WELD COUNTY, COLORADO

VERDAD RESOURCES

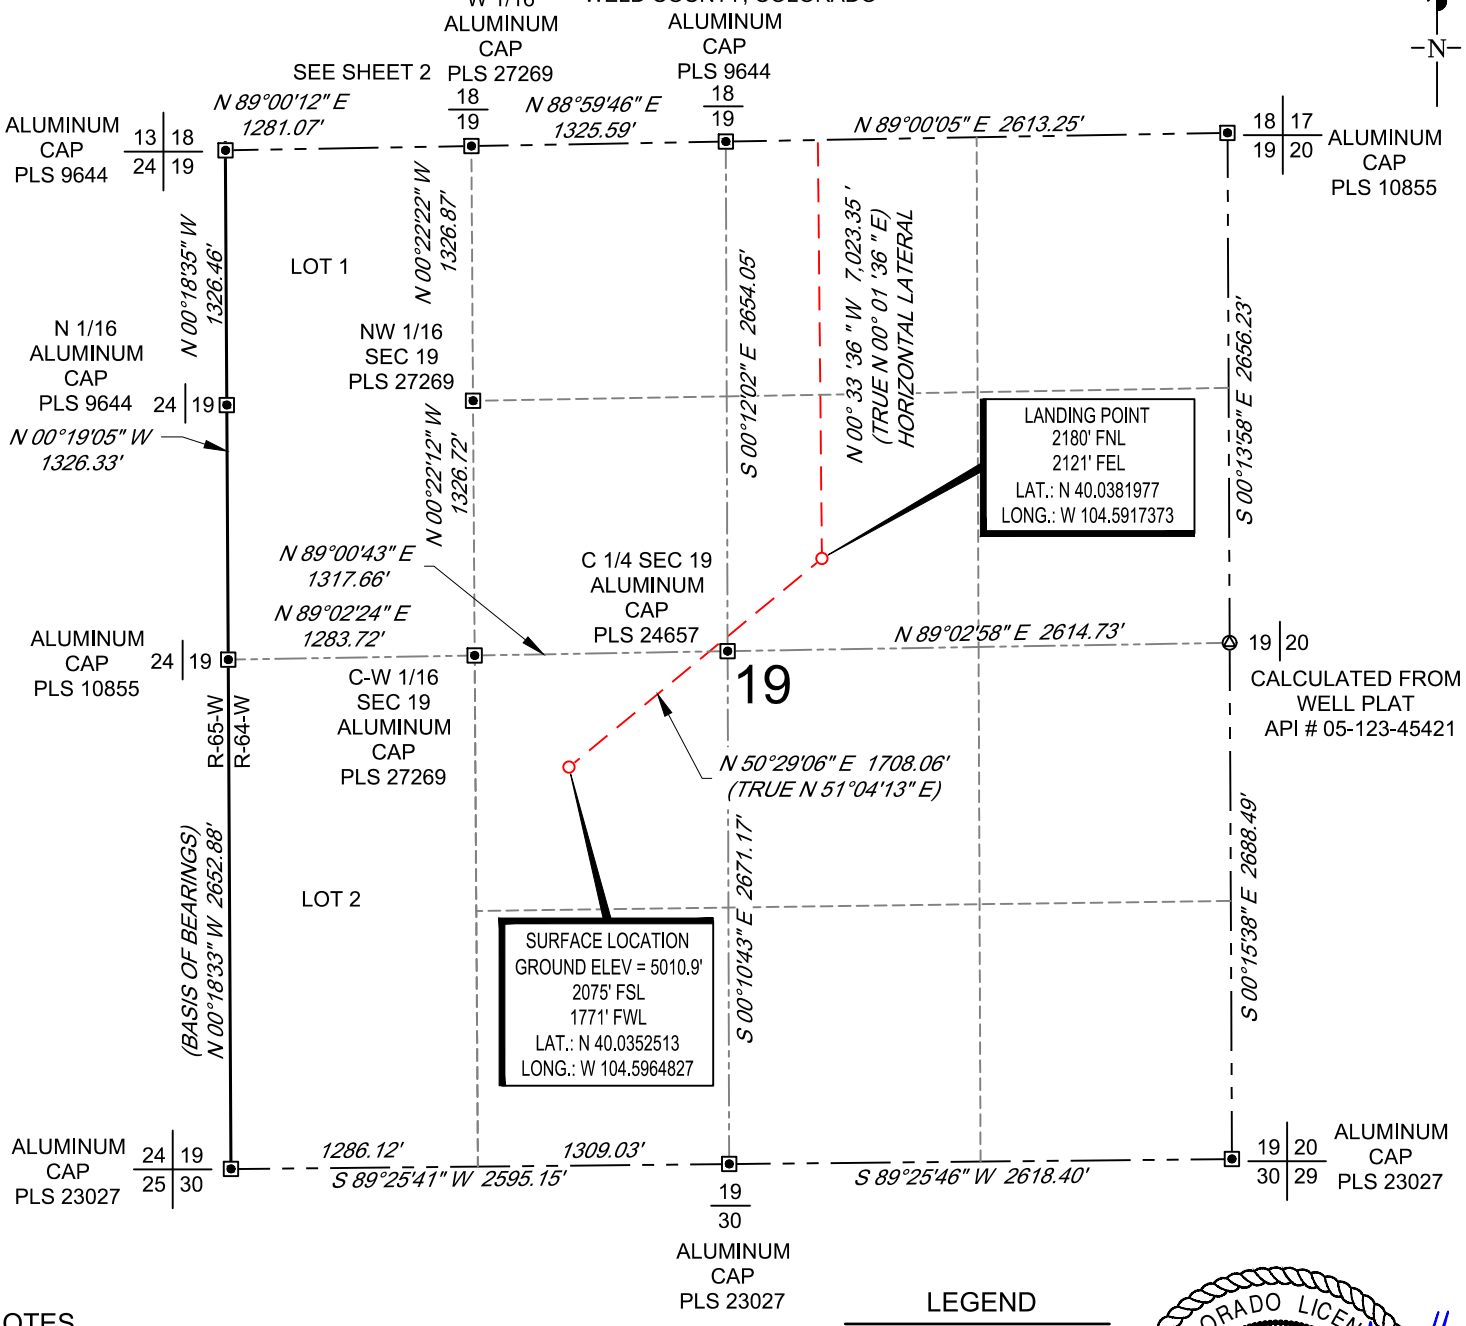

NOTES

1. Horizontal (NAD 83) and vertical (NAVD 88) datum is based on the Trimble VRS Network or OPUS Solution.
2. All directions, distances, and dimensions shown hereon are based on coordinates from the "Colorado coordinate system of 1983 north zone" (article 52 of title 38, C.R.S.).
3. All section line dimensions shown hereon are based on field measurements of existing monuments and/or physical evidence found in the field unless otherwise indicated.
4. See Form 2A, if applicable for visible improvements within 500' of wellhead.
5. Distances to nearest section lines are measured perpendicularly.
6. This is not a land survey nor land survey plat.

PDOP Reading: 2.0 Instrument Operator: **Ross Carter**
Date Surveyed: **04/04/2019**

LEGEND

- Calculated Corner
- Found Survey Monument

COLORADO LICENSED
KYLE R. WALKER
38664
3/7/22
PROFESSIONAL LAND SURVEYOR

SURVEYOR'S STATEMENT

The undersigned hereby states that the well location shown hereon was staked on the ground based on existing monumentation and/or physical evidence found in the field and is correct to the best of my knowledge, information and belief.

VERDAD RESOURCES **ONION 1918-06H JOB NO. 125258**	JLS	05/16/2019	REVISION:	
	SHEET :	1 OF 2	SW	03/02/2022
	FILE:LO_ONION_1918_6H_REV5		SW	03/07/2022

TOPOGRAPHIC
LOYALTY INNOVATION LEGACY
520 Stacy Court Ste B, Lafayette, CO 80026
303.666.0379 www.topographic.com

G:\GEOSURV\WELDZNORTH\VERDAD\ONION 1918\FINAL PRODUCTS\PLATS_030722_SECTION_18\LO_ONION_1918_6H_REV5.DWG 3/7/2022 10:59:19 AM swest

SCALE: 1" = 1000'

0' 500' 1000'

WELL LOCATION MAP

SHL NE/4 SW/4, SECTION 19, TOWNSHIP 1-N, RANGE 64-W
LPL SW/4 NE/4, SECTION 19, TOWNSHIP 1-N, RANGE 64-W
BPZ NW/4 NE/4, SECTION 18, TOWNSHIP 1-N, RANGE 64-W
BHL NW/4 NE/4, SECTION 18, TOWNSHIP 1-N, RANGE 64-W
WELD COUNTY, COLORADO
CALCULATED
FROM WELL PLAT
API # 05-123-45421

VERDAD RESOURCES

N

ALUMINUM CAP PLS 38512 — 12 | 7 / 13 | 18

N 89°00'47" E 2521.99'
1227.00' 1294.99'

7 / 18

N 88°58'09" E 2588.64'

7 | 8 / 18 | 17 ALUMINUM CAP PLS 23501

N 00°26'39" W 1325.83'

S 01°21'11" E 1324.92'

BOTTOM HOLE LOCATION
370' FNL
2042' FEL
LAT.: N 40.0577251
LONG.: W 104.5917254

N 00°33'36" W 90.00'
(TRUE N 00°01'36" E)

BOTTOM OF PRODUCTION
460' FNL
2044' FEL
LAT.: N 40.0574780
LONG.: W 104.5917256

S 01°37'34" E 2651.79'

C-N 1/16 SEC 18 PLS 27269

N 1/16 ALUMINUM CAP PLS 25937 — 13 | 18

LOT 1

N 00°27'09" W 1325.94'

S 01°21'39" E 1325.79'

18

ALUMINUM CAP PLS 38452 — 13 | 18

N 88°59'27" E 2564.03'

C 1/4 SEC 18 CALCULATED

N 88°59'27" E 2601.10'

18 | 17 ALUMINUM CAP PLS 38452

R-65-W
R-64-W

N 00°26'23" W 2651.91'

S 01°21'39" E 2652.23'

N 00° 33 '36 " W 7,023.35 '
(TRUE N 00° 01 '36 " E)
HORIZONTAL LATERAL

S 01°37'23" E 2652.82'

LOT 2

ALUMINUM CAP PLS 9644 — 13 | 18 / 24 | 19

S 89°00'12" W 1281.07'

18 / 19

S 88°59'46" W 1325.59'

18 / 19

S 89°00'05" W 2613.25'

18 | 17 / 19 | 20 ALUMINUM CAP PLS 10855

SEE SHEET 1

W 1/16 ALUMINUM CAP PLS 27269

ALUMINUM CAP PLS 9644

COLORADO LICENSED
KYLE R. WALKER
38664
3/7/22
PROFESSIONAL LAND SURVEYOR

LEGEND

- Calculated Corner
- Found Survey Monument

SURVEYOR'S STATEMENT

The undersigned hereby states that the well location shown hereon was staked on the ground based on existing monumentation and/or physical evidence found in the field and is correct to the best of my knowledge, information and belief.

VERDAD RESOURCES **ONION 1918-06H** **JOB NO. 125258**	JLS	05/16/2019	REVISION:	
	SHEET :	2 OF 2	SW	03/02/2022
	FILE:LO_ONION_1918_6H_REV5		SW	03/07/2022

TOPOGRAPHIC
LOYALTY INNOVATION LEGACY
520 Stacy Court Ste B, Lafayette, CO 80026
303.666.0379 www.topographic.com

G:\GEOSURV\WELDZNORTH\VERDAD\ONION 1918\FINAL PRODUCTS\PLATS_030722_SECTION_18\LO_ONION_1918_6H_REV5.DWG 3/7/2022 10:59:20 AM swest