WELLBORE DIAGRAM

COWAN OIL CO

ELIZABETH #1

SWSW SEC 35 7N 66W

WELD COUNTY
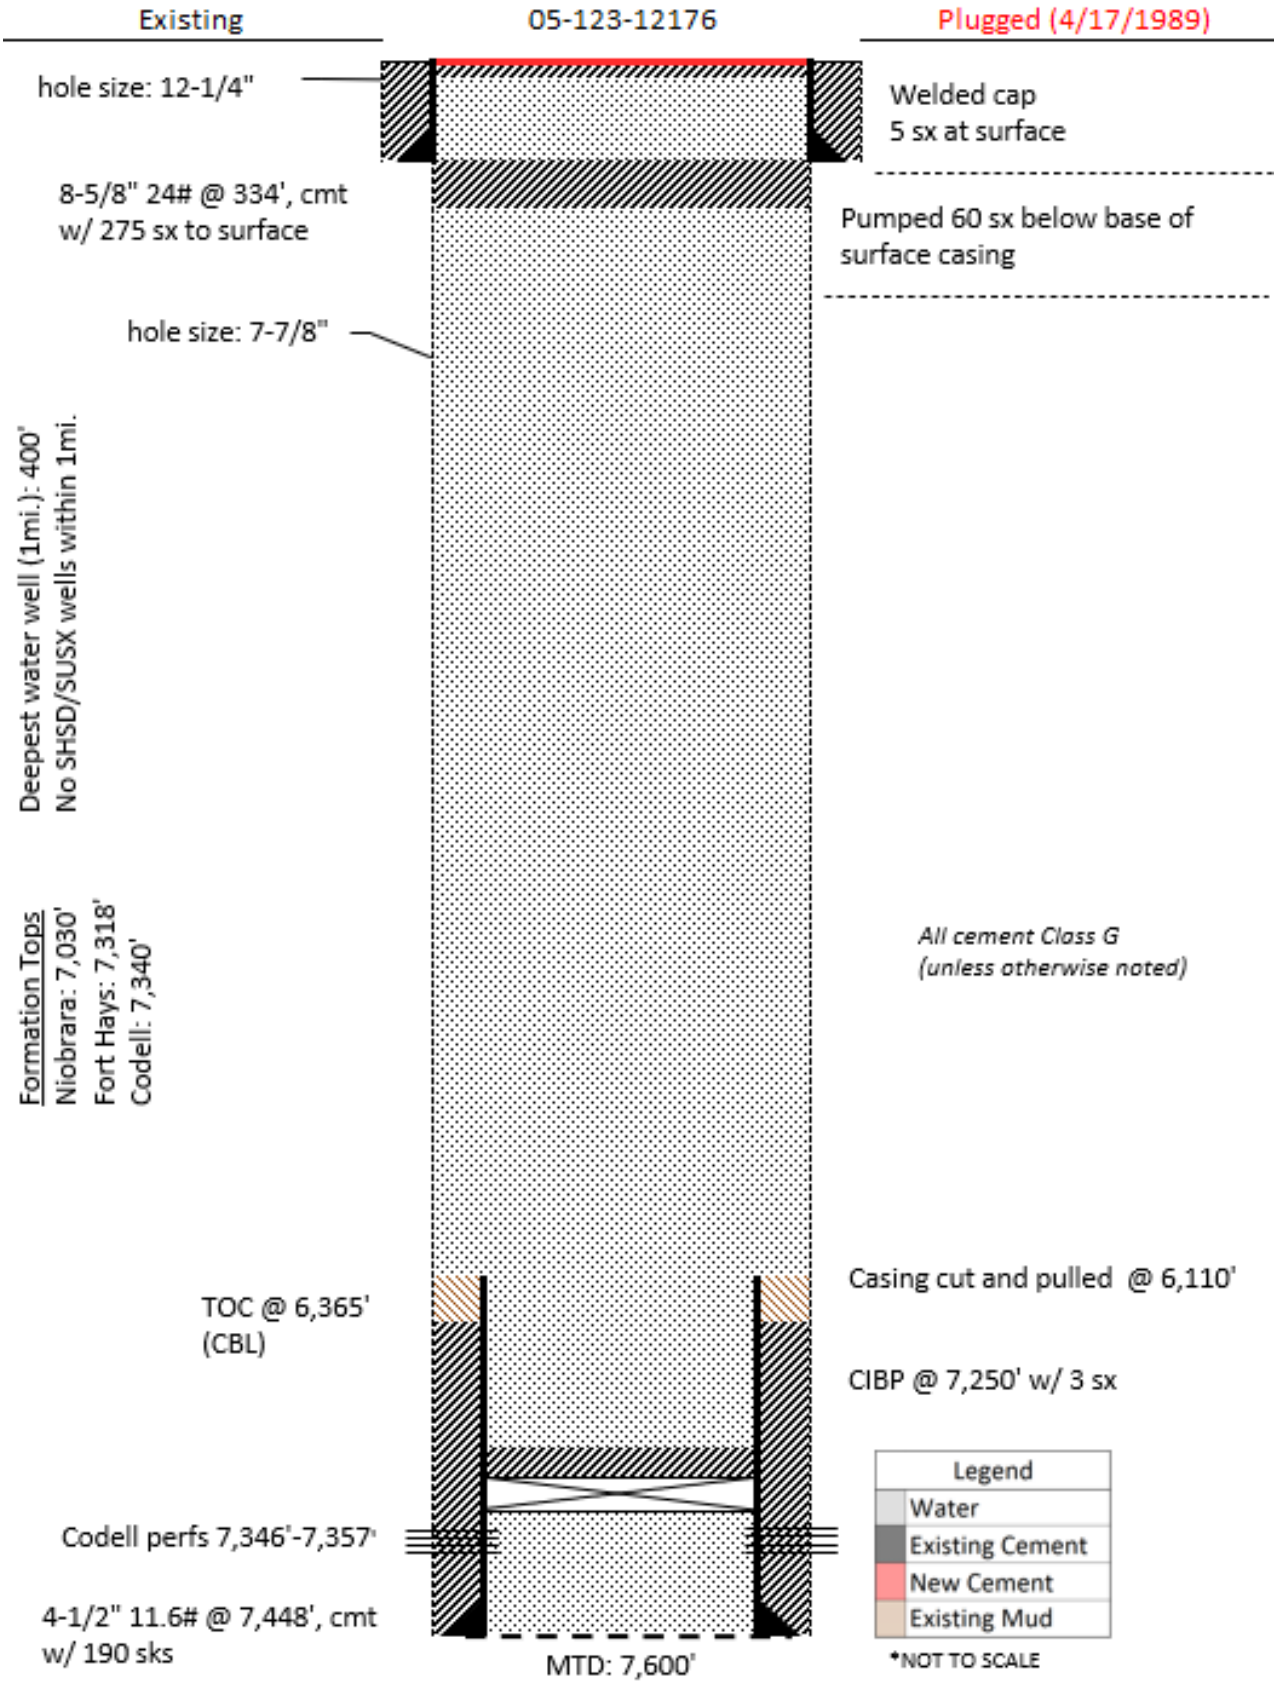
05-123-12176