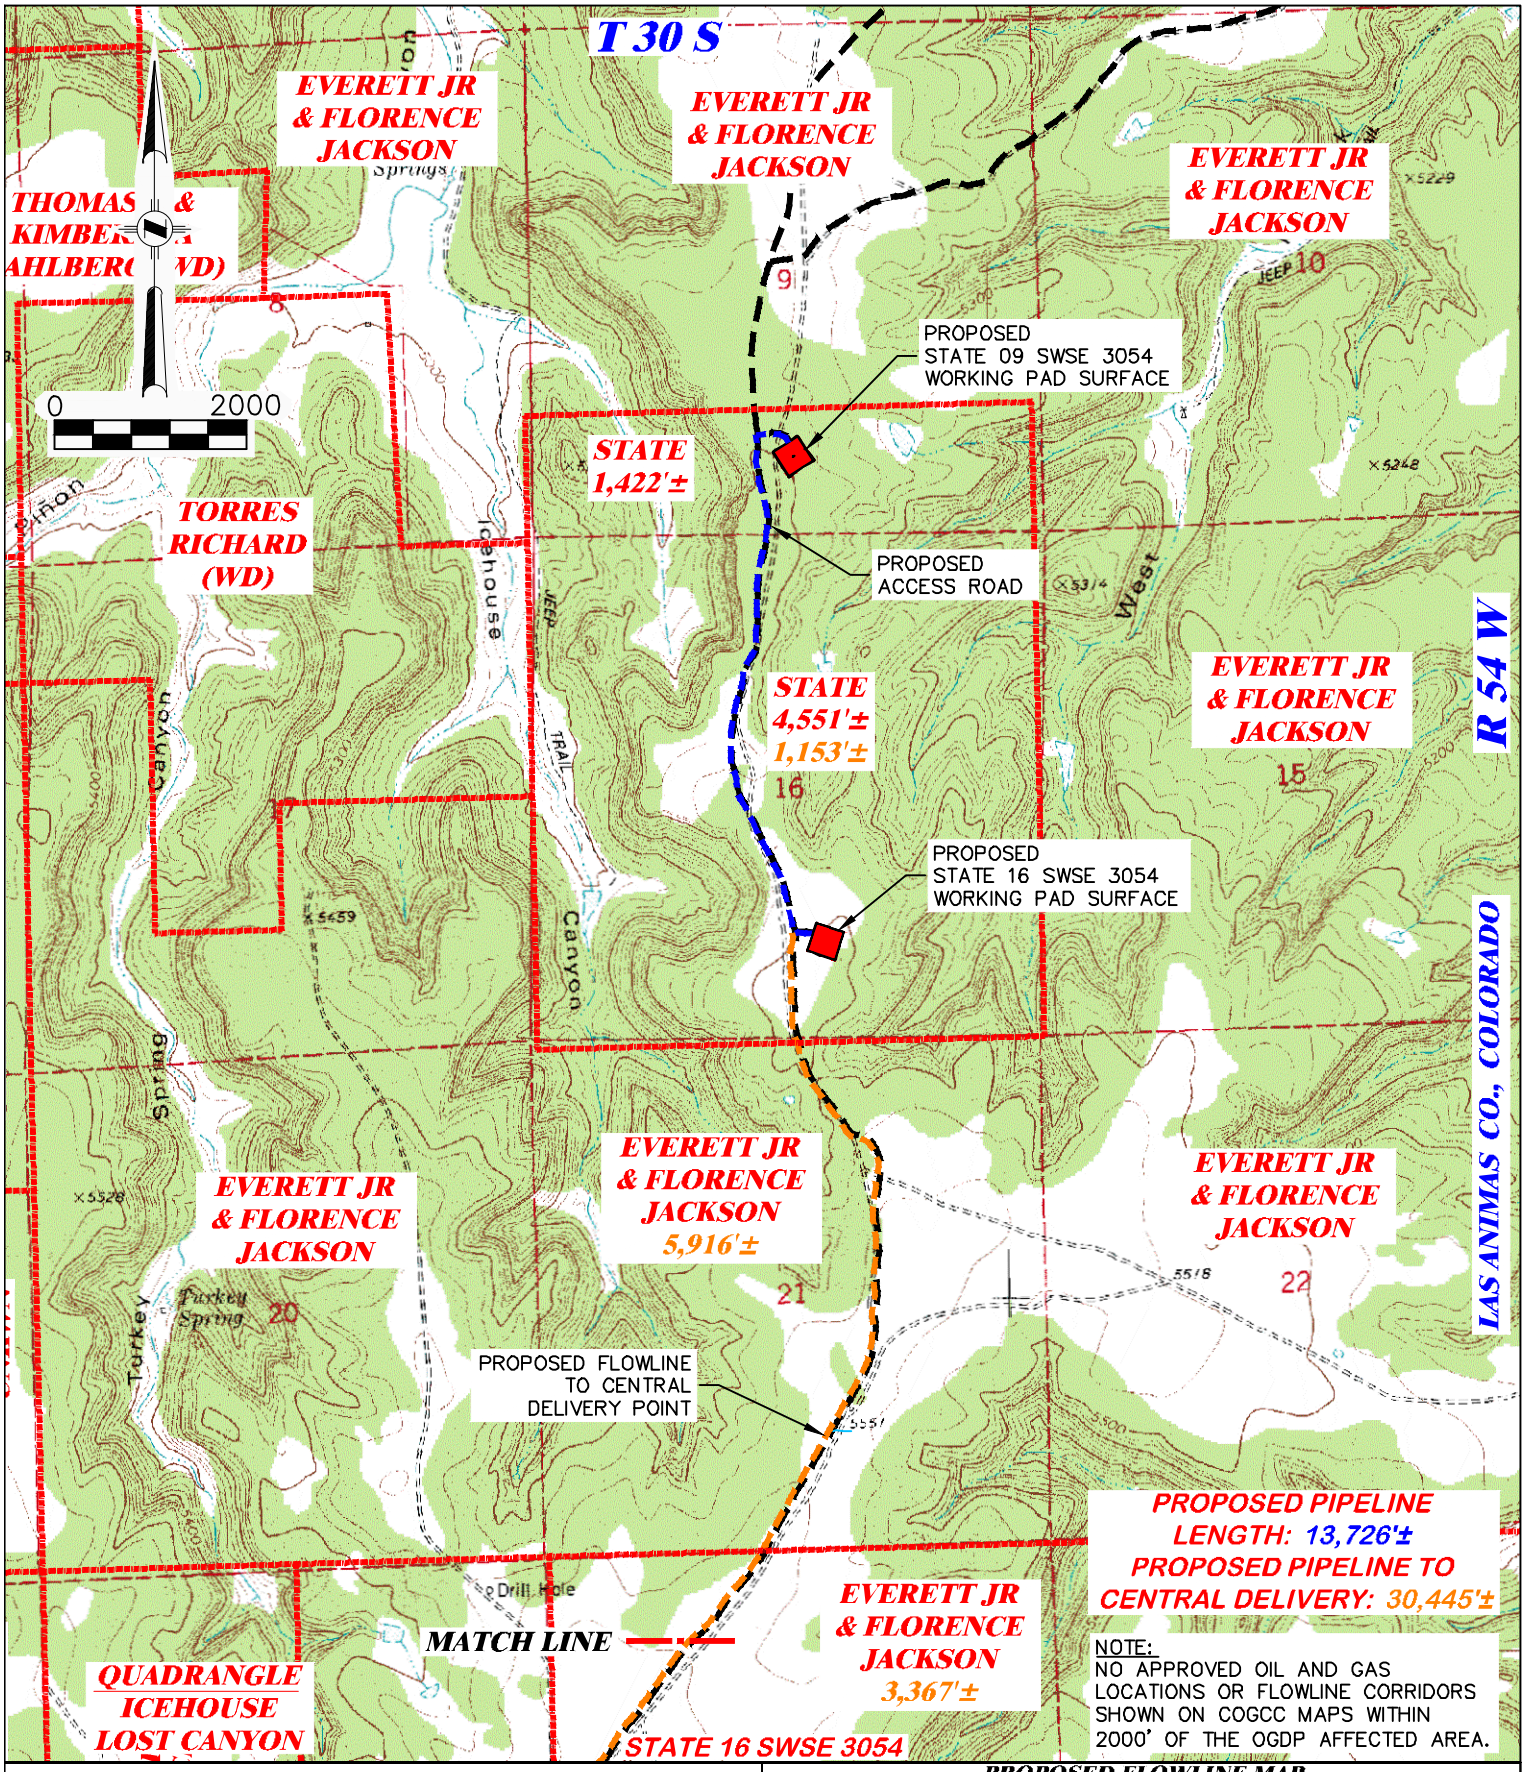

NOTE:
NO APPROVED OIL AND GAS LOCATIONS OR FLOWLINE CORRIDORS SHOWN ON COGCC MAPS WITHIN 2000' OF THE OGDP AFFECTED AREA.

DRIFFIN & ASSOCIATES, INC.
1414 ELK ST., ROCK SPRINGS, WY 82901
(307) 362-5028

PROPOSED FLOWLINE MAP

BNL (ENTERPRISE) INC.
STATE 16 SWSE 3054
SWSE, SECTION 16, T. 30 S., R. 54 W., 6th P.M.,
LAS ANIMAS COUNTY, COLORADO

DRAWN: 7/20/2021 - DEH	SCALE: 1" = 2000'
REVISED: 1/14/22 - JMB	DRG JOB No. 22139
MISC REVISIONS	304B(6) FLOWLINE - SHEET 1 OF 2

PROPOSED WORKING PAD SURFACE

PROPOSED FLOWLINE W/ AFFECTED AREA

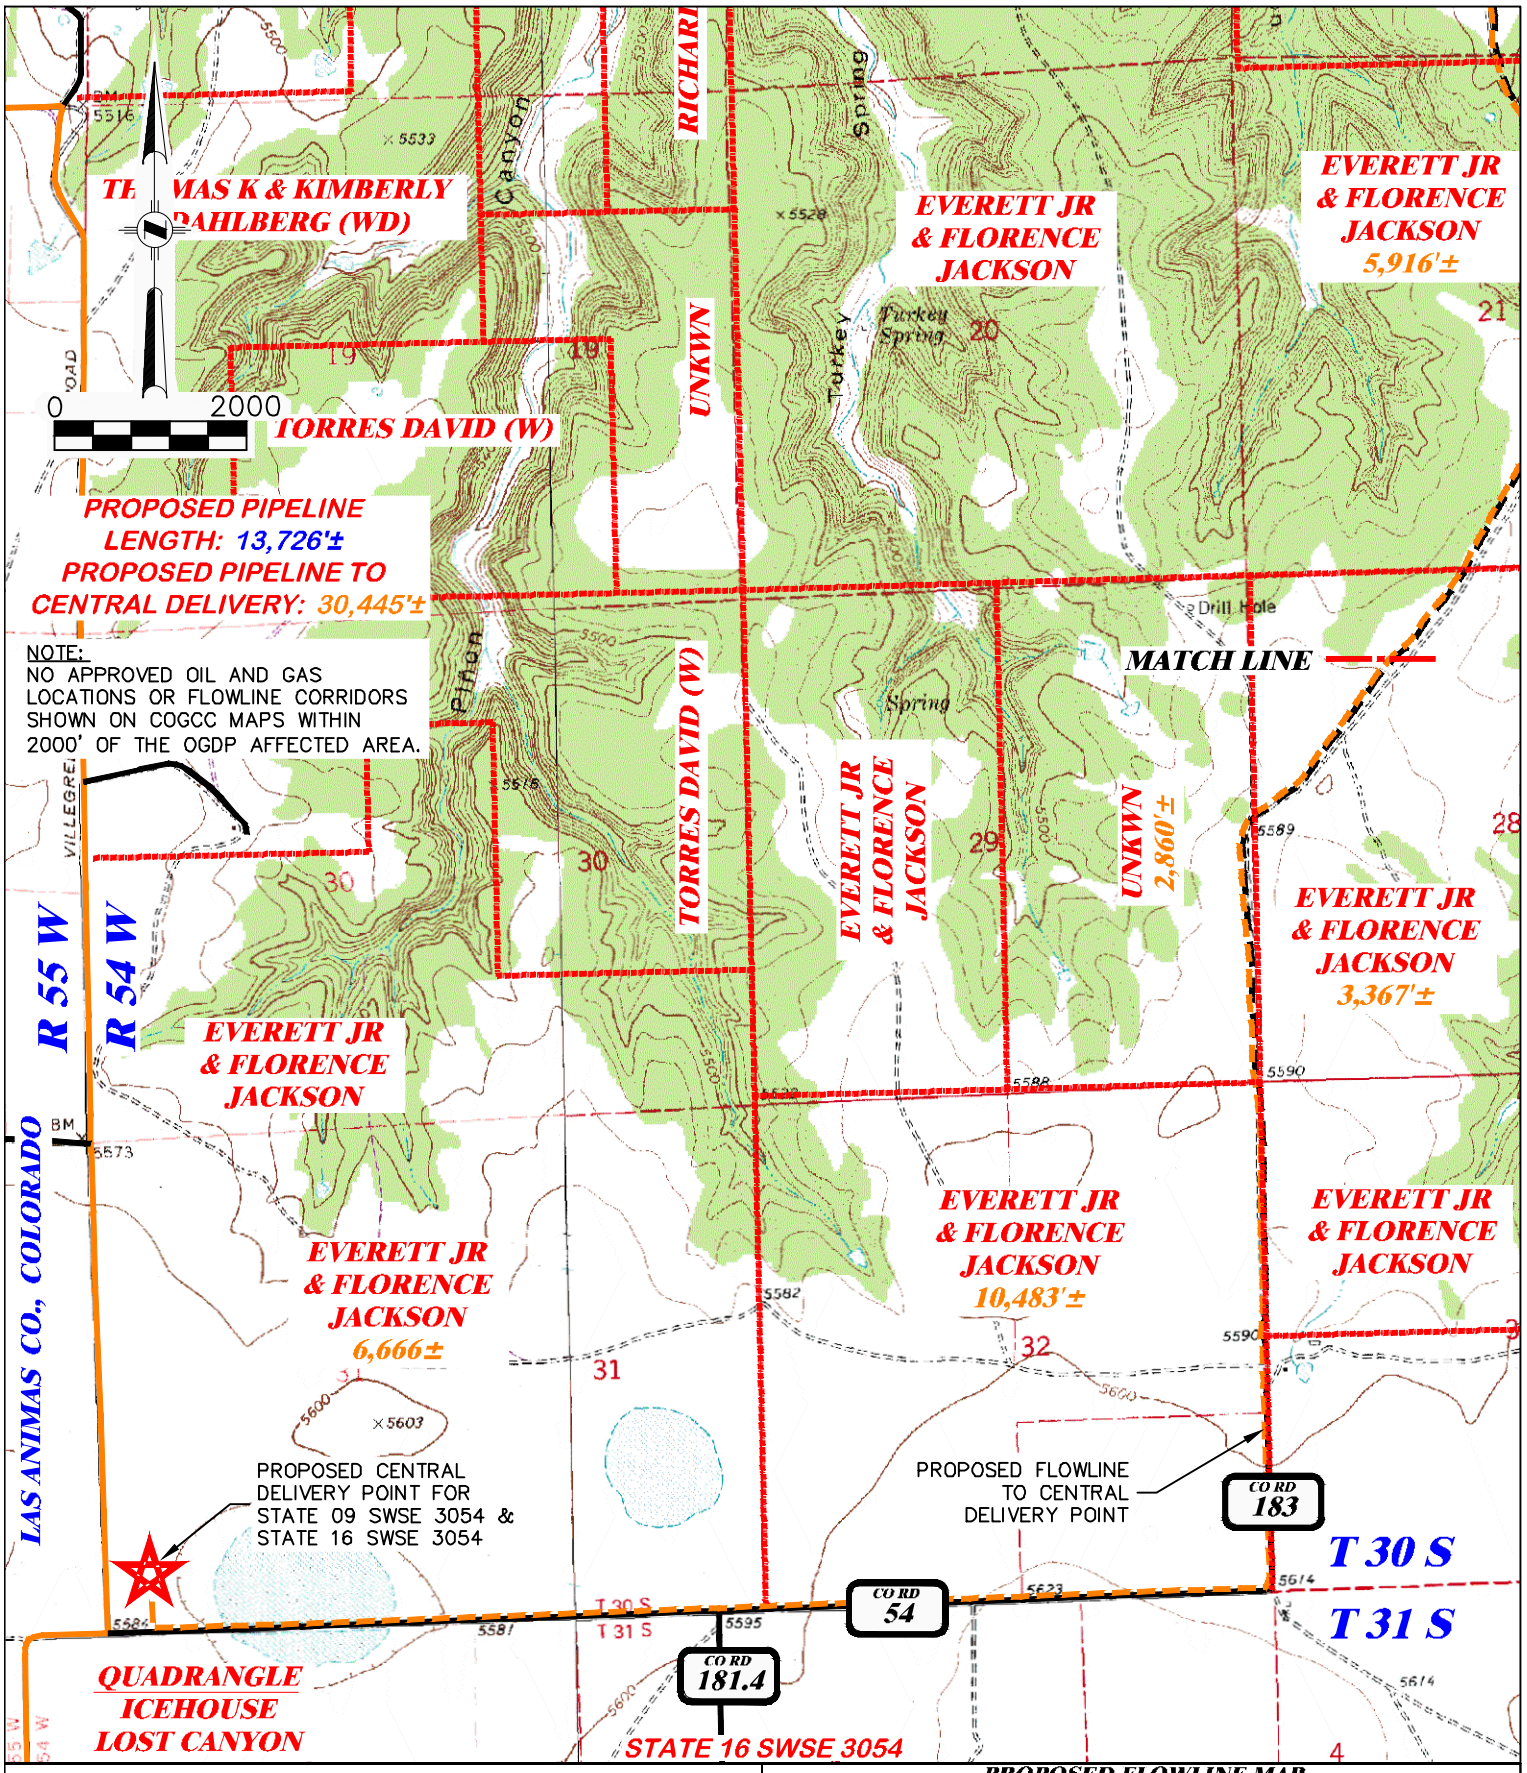

DRG GRIFFIN & ASSOCIATES, INC.
(307) 362-5028
1414 ELK ST., ROCK SPRINGS, WY 82901

PROPOSED FLOWLINE MAP

BNL (ENTERPRISE) INC.
STATE 16 SWSE 3054
SWSE, SECTION 16, T. 30 S., R. 54 W., 6th P.M.,
LAS ANIMAS COUNTY, COLORADO

DRAWN: 7/20/2021 - DEH	SCALE: 1" = 2000'
REVISED: 1/14/22 - JMB	DRG JOB No. 22139
MISC REVISIONS	304B(6) FLOWLINE - SHEET 2 OF 2

PROPOSED WORKING PAD SURFACE

PROPOSED FLOWLINE W/ AFFECTED AREA