Proposed P&A WBD

Well Name: BOOTH C35-07

Land, Original Hole, 5/27/2022 11:14:19 AM
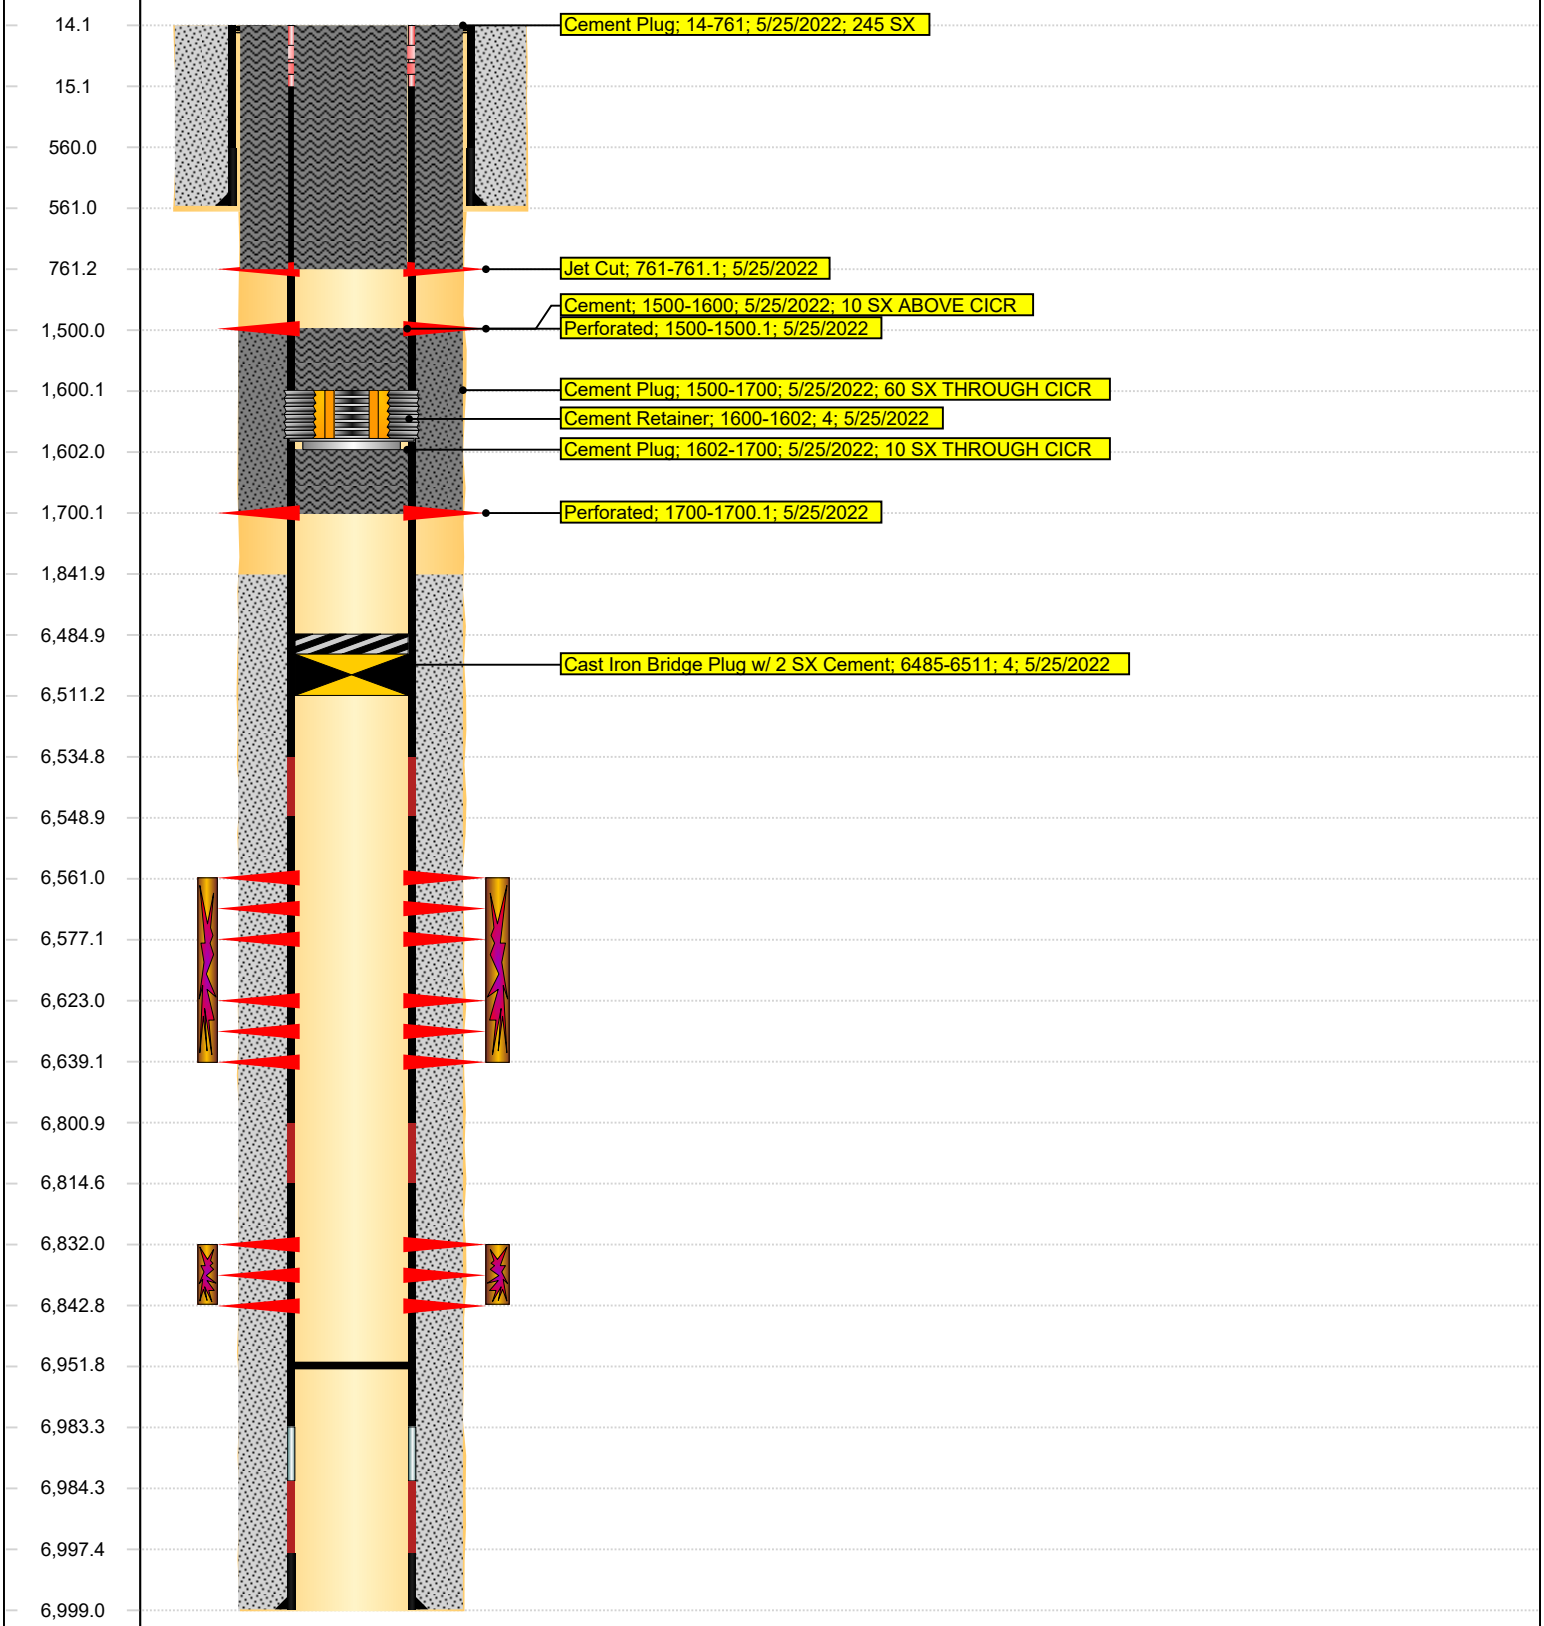
MD (ftKB)	Vertical schematic (proposed)