Proposed P&A WBD

Well Name: UPRC 23-4A

Land, Original Hole, 7/2/2022 11:51:56 AM
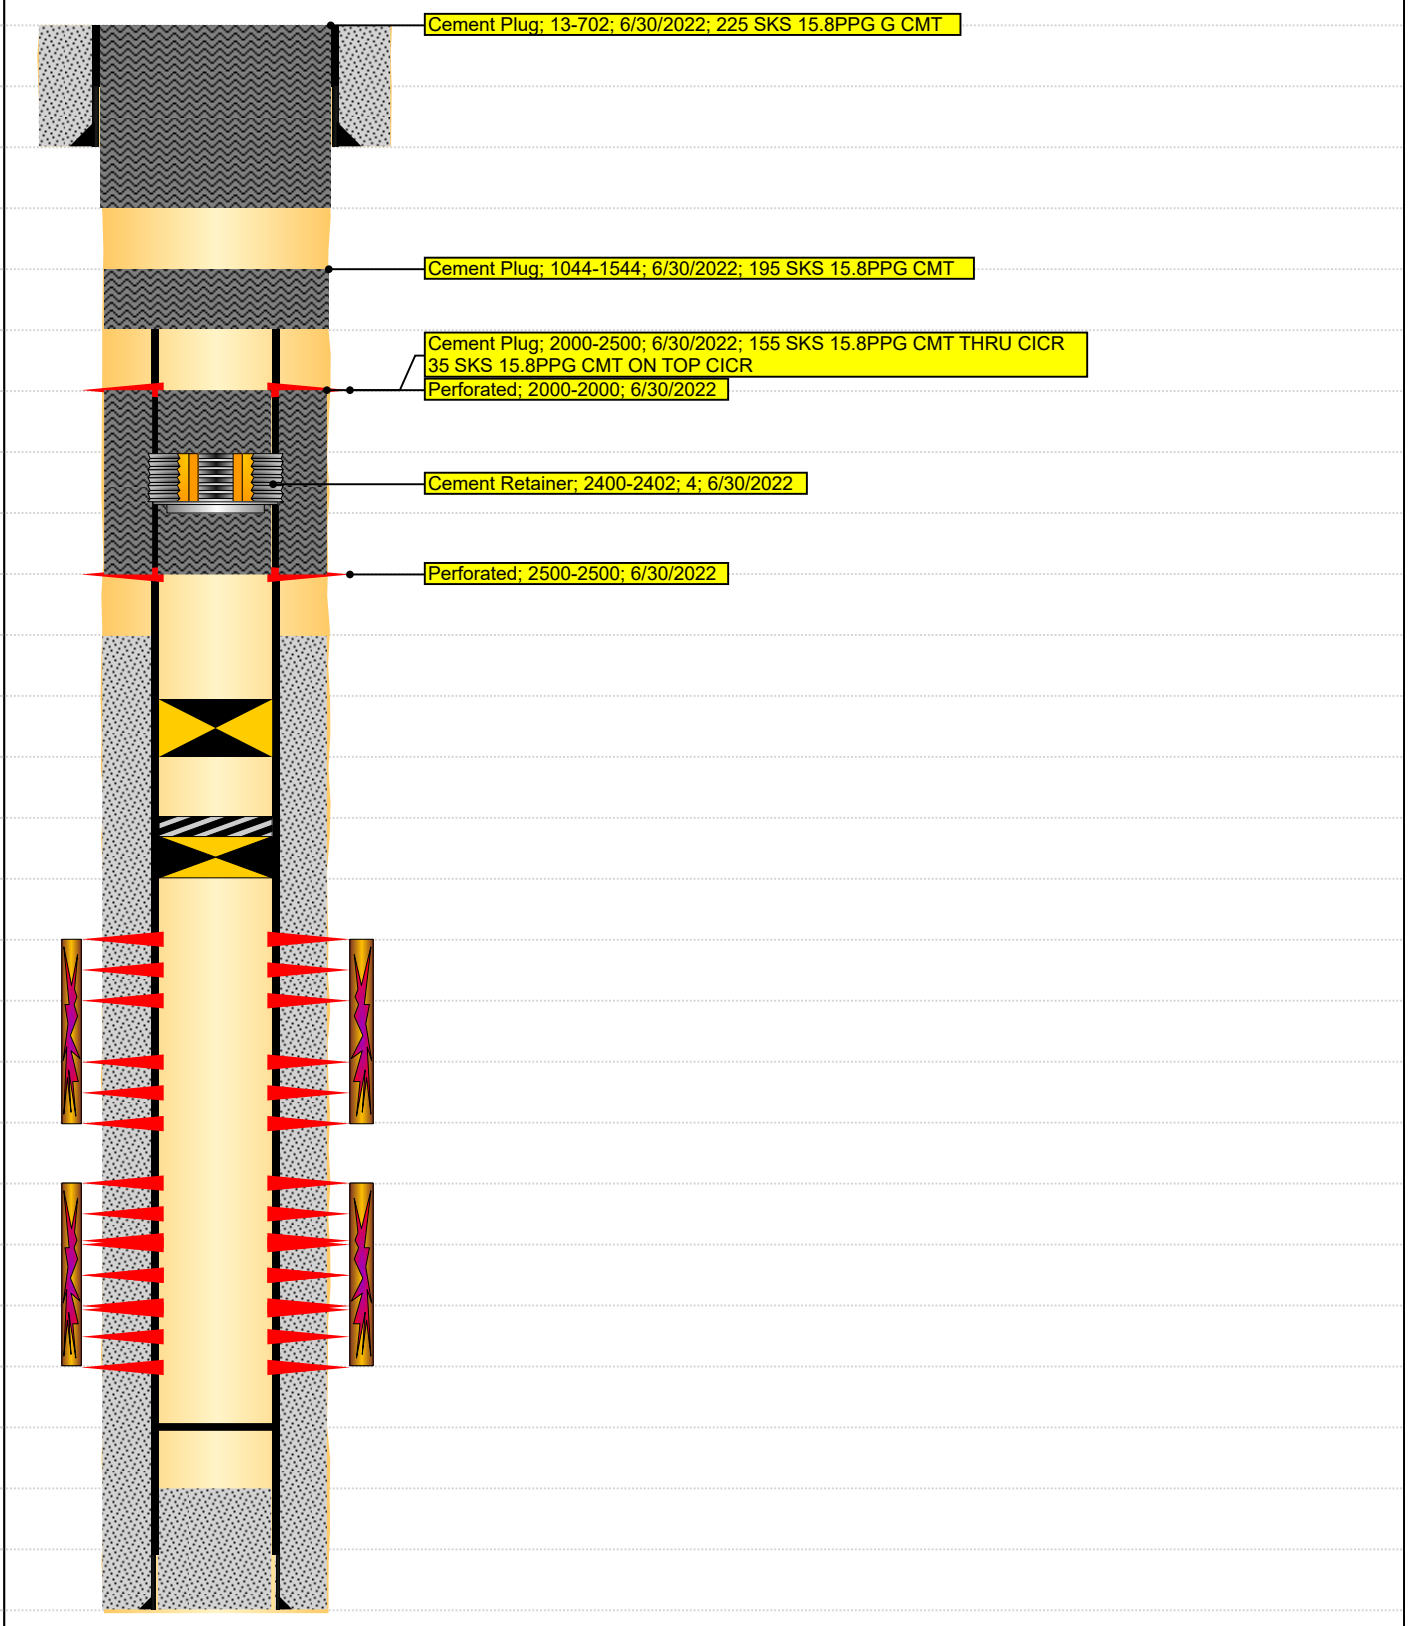
MD (ftKB)	Vertical schematic (proposed)