Proposed P&A WBD

Well Name: LINDSAY C33-15
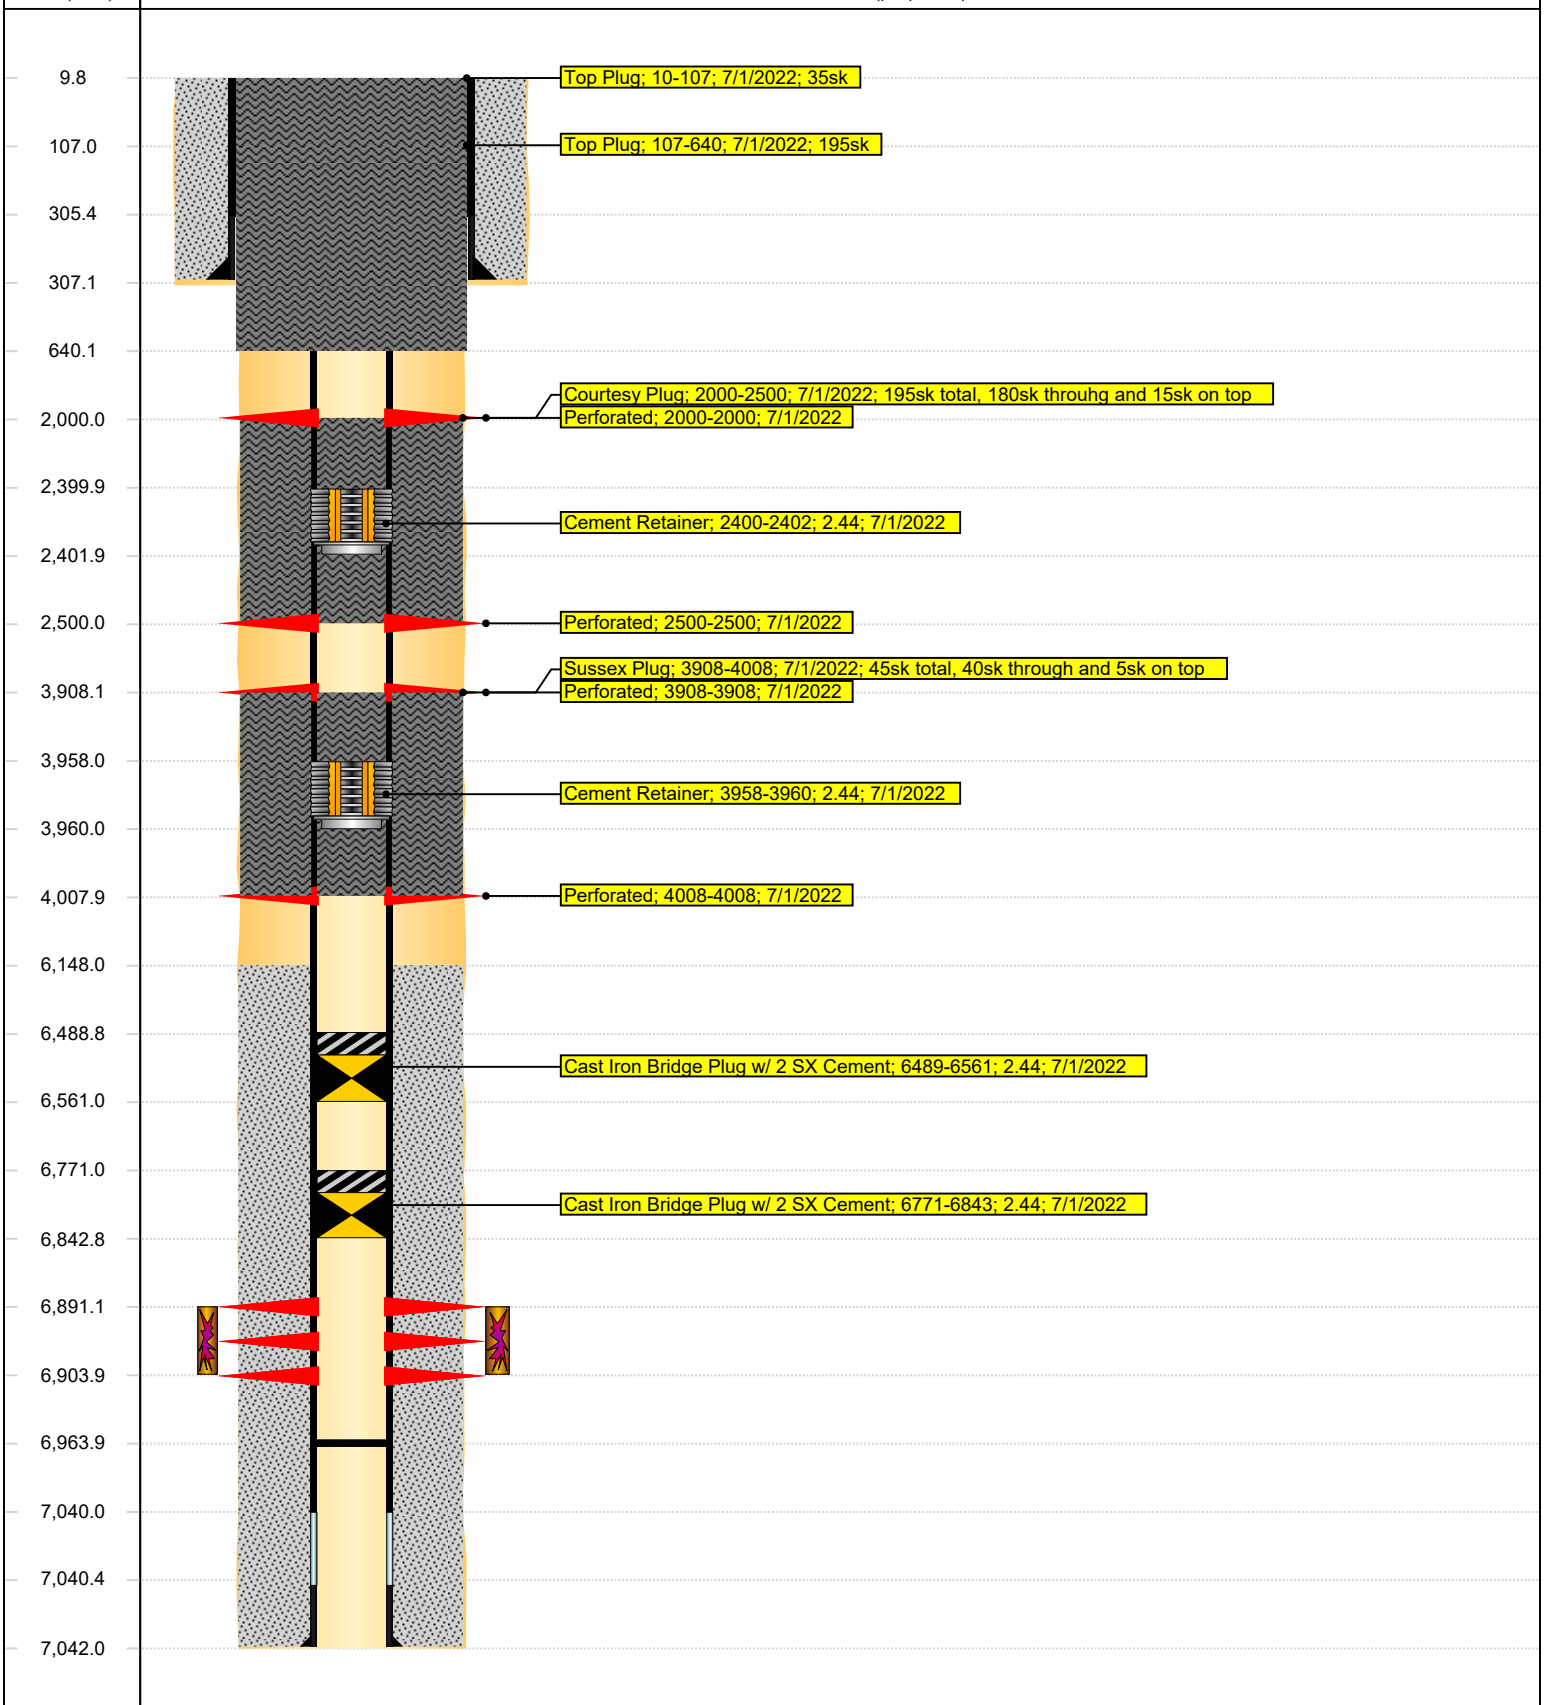
Land, Original Hole, 7/13/2022 8:41:58 AM