Proposed P&A WBD

Well Name: HANSCOME C28-20
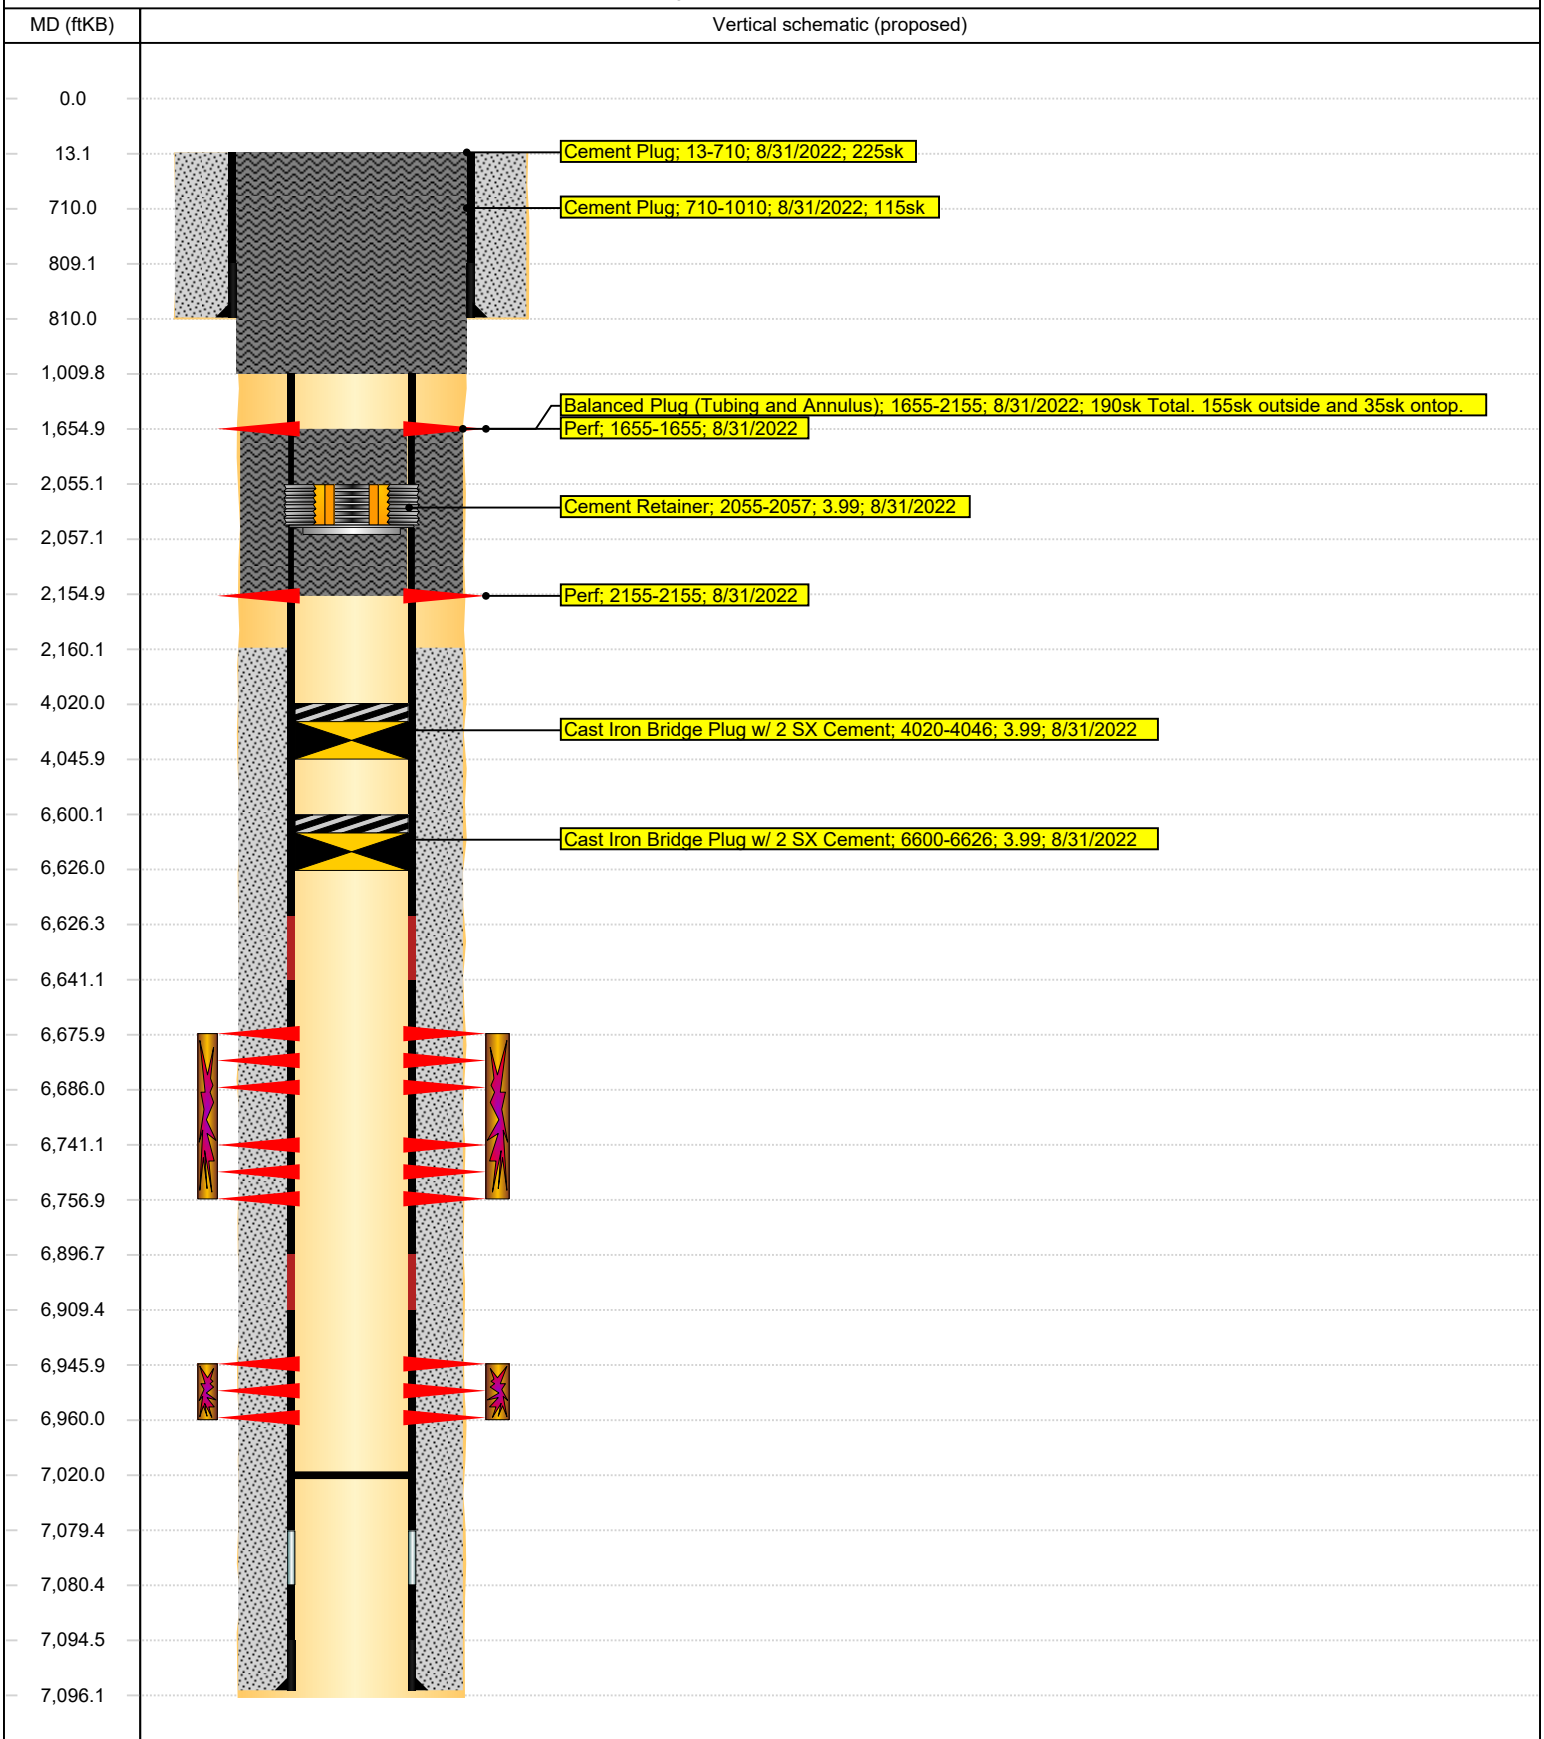
Land, Original Hole, 9/7/2022 3:17:48 PM