IPT Well Solutions
1707 Cole Boulevard, Suite 200
Golden, Colorado 80401
720.420.5700
iptwellsolutions.com

OPERATOR:	Summit Oil & Gas LLC - 10774	CNTY:	Weld	FTG:	1980 FSL and 1980 FWL	IP GAS:	0
WELL:	Jesse Newton #1	STATE:	CO	Q-Q:	NESW	IP OIL:	0
FIELD:	Wildcat - 99999	ROTARY SPUD:	14-Jun-53	SEC.:	10	IP WTR:	0
API #	05-123-05389	COMP/PA:	6-Jul-53	TWS:	7N	CUM GAS:	
LEASE #:	-	STATUS:	DA	RGE:	59W	CUM OIL:	
UIC #:	-	WBD DATE:	12-Apr-22	BY:	SMB	CUM WTR:	
BASIN:	Denver - Julesburg	LAT/LONG:	40.587636/-103.966288			LAST PROD:	

CURRENT WELLBORE DIAGRAM

KBE: '
KB: -4955 '
GLE: 4955 '

TD (ft): 6827 '
PBTD (ft): 0 '

10.75" # Csg @ 129 '
w/ 115 sxs

Top Laramie Shale @	1 '
Base Laramie Shale @	201 '
Top Laramie-Fox Hills @	201 '
Base Laramie-Fox Hills @	531 '
Top Pierre Shale @	531 '
Base Pierre Shale @	821 '
Top Upper Pierre @	821 '
Base Upper Pierre @	1541 '
Top Niobrara @	5976 '
Top Codell @	6508 '
Top DSND @	6707 '
Top JSND @	6802 '

TD @ 6827 '
8.75 " Hole

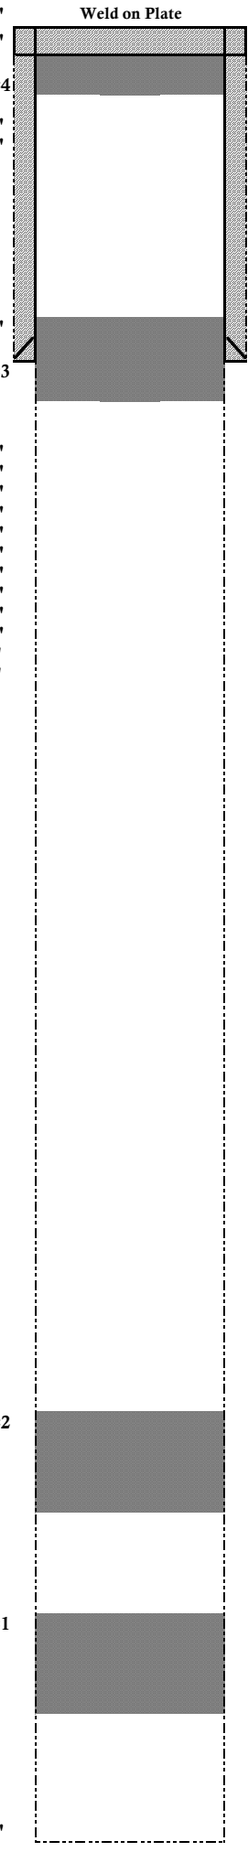

WCR 115 & Hwy 14. S 2.2. E Into.

CASING HEAD: None
WELLHEAD: None

CASING RECORD

HOLE (in)	SIZE (in)	WT (lb/ft)	GRADE	TOP (ft)	BTM (ft)	JTS
12 1/2	10 3/4			0	129	

Float Collar @

TUBING RECORD COND: DATE:

SIZE (in)	WT (lb/ft)	GRADE	TOP (ft)	TALLY (ft)	JTS

ITEM	DESC	SIZE (in)	TALLY (ft)	JTS

PERFORATION RECORD

ZONE	TOP (ft)	BTM (ft)	SPF	DATE SHOT	STATUS	STIM

WELLWORK HISTORY

PA since 1953

All depths and volumes from report of work done 7/10/53 COGCC document #709321

Plug 1 = Sand plug top at 6750'
15 sx cement from 6775' to 6750'

Plug 2 = Cement plug top at 6700'
15 sx cement from 6725' to 6700'

Plug 3 = Cement plug top 100'
20 sx cement from 150' to 100'

Plug 4 = Cement plug top 0'
5 sx from 11' to 0'