Proposed P&A WBD

Well Name: LINDSAY C33-20

Land, Original Hole, 11/28/2022 1:43:27 PM
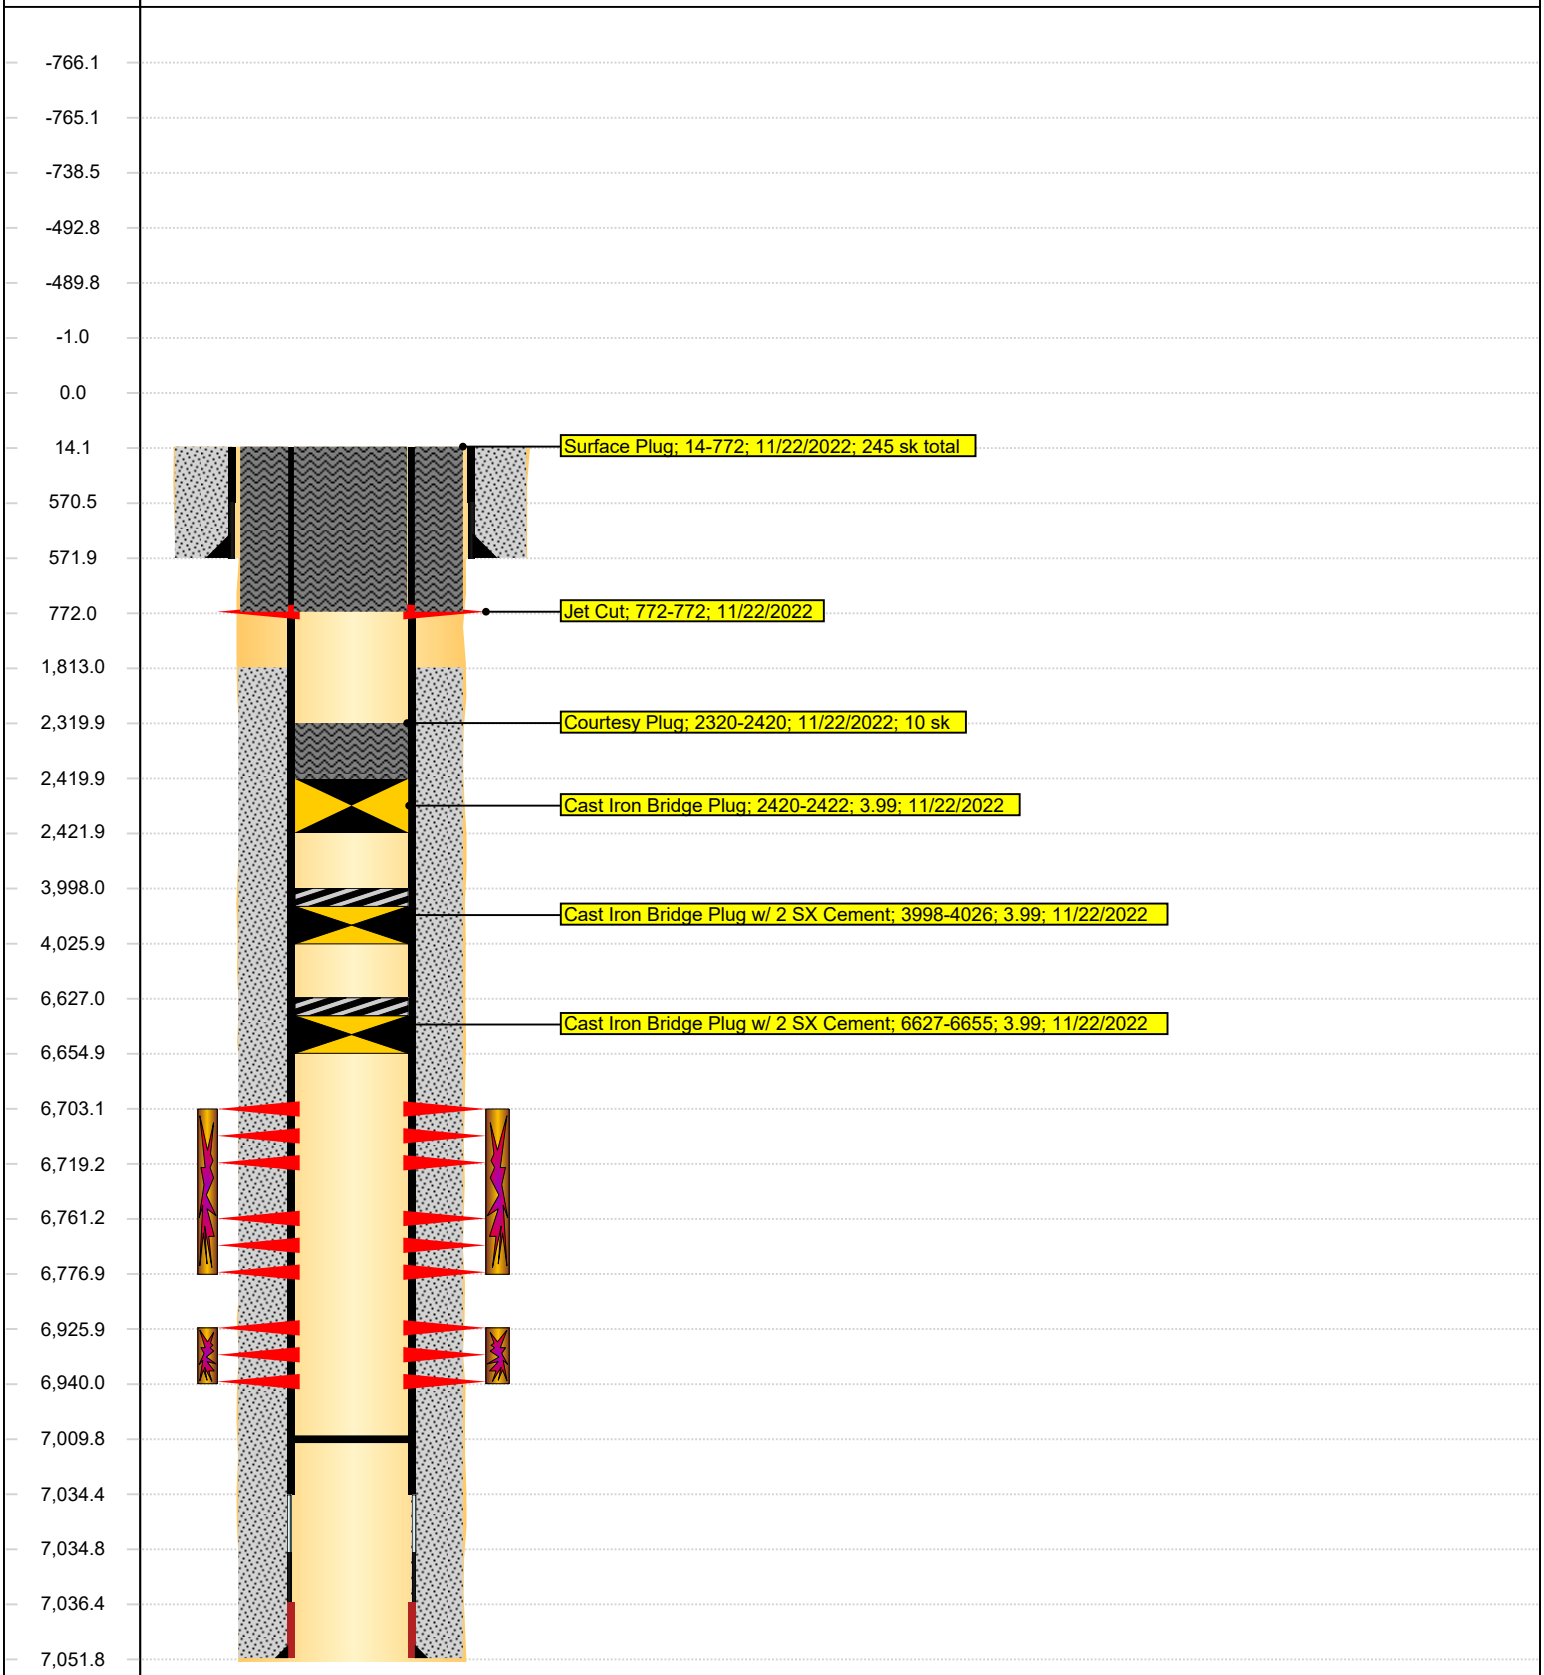
MD (ftKB)	Vertical schematic (proposed)