WELL LOCATION MAP

SHL NW/4 SW/4, SECTION 12, TOWNSHIP 11-S, RANGE 46-W
KIT CARSON COUNTY, COLORADO

NAVEX RESOURCES, LLC

SCALE: 1" = 1000'
0' 500' 1000'

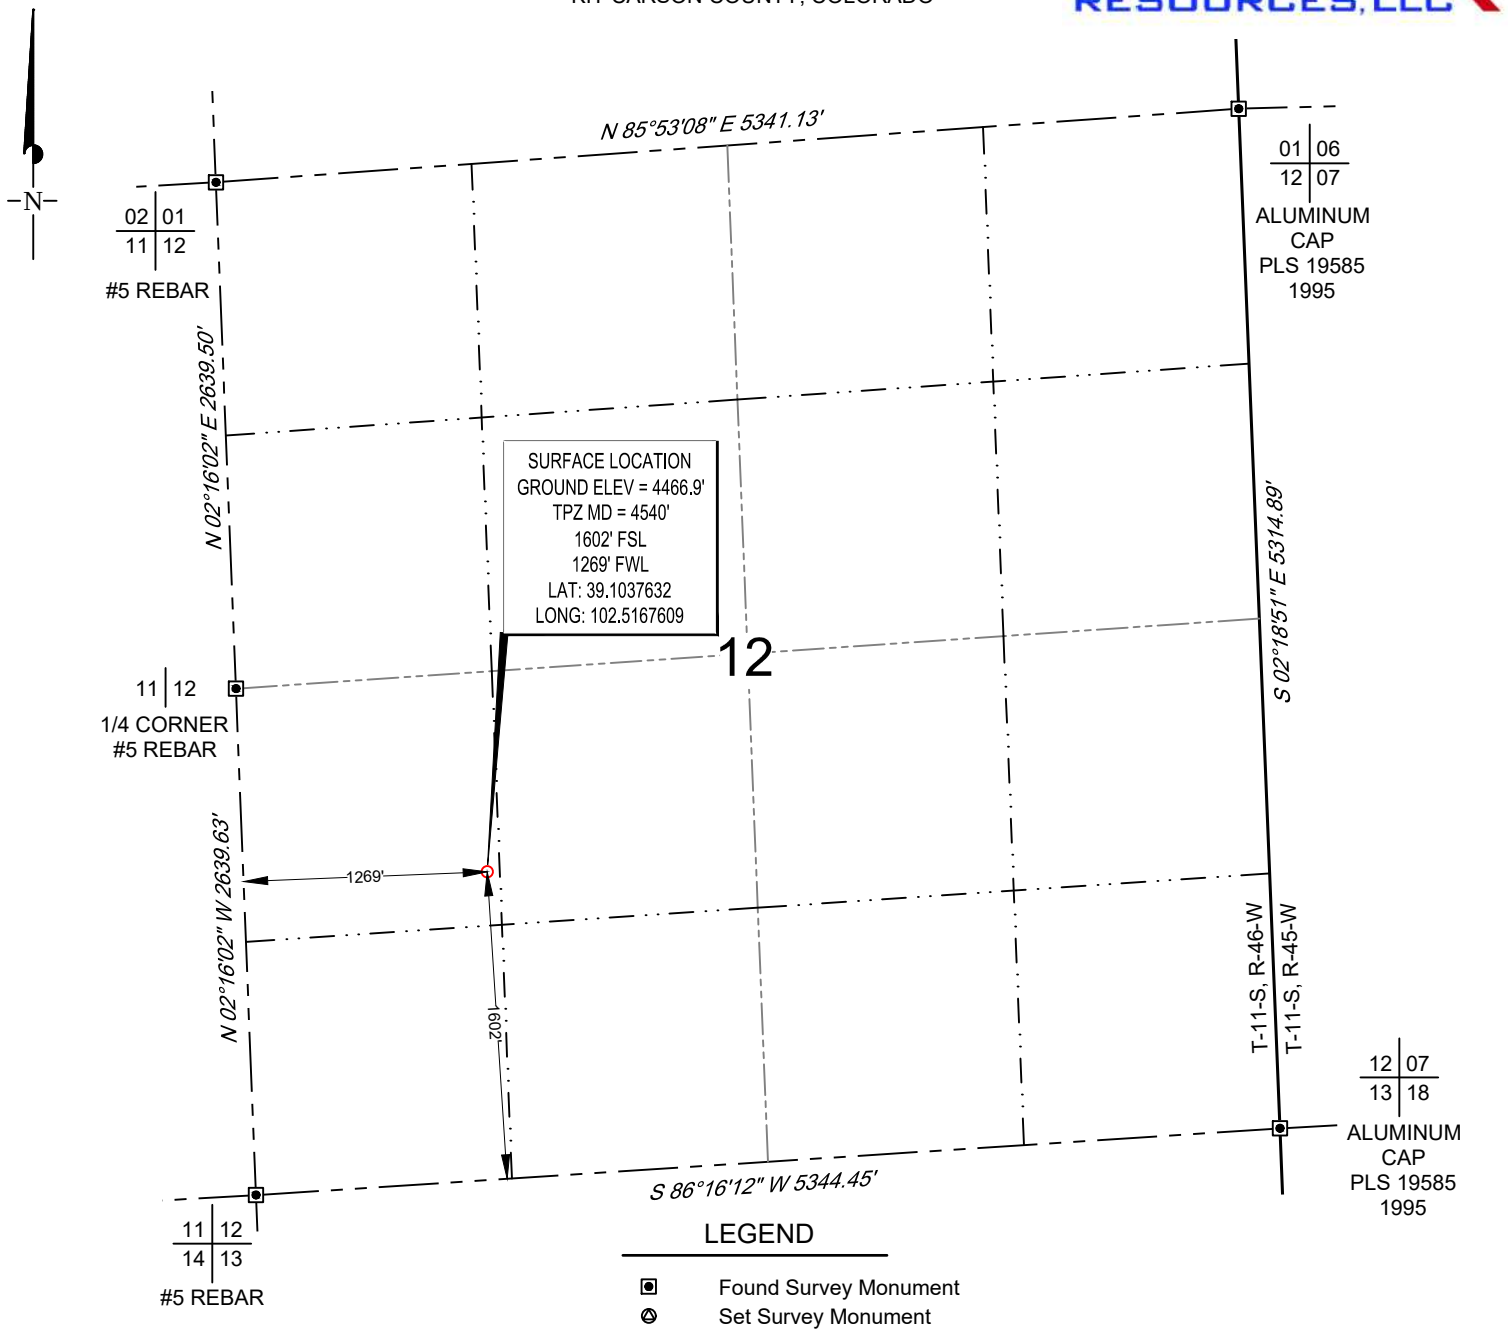

LEGEND

- Found Survey Monument
- Set Survey Monument
- Vertical Well Location
- Section Line
- Quarter Section Line
- Sixteenth Section Line

NOTES

1. Horizontal (NAD 83) and vertical (NAVD 88) datum is based on the Trimble VRS Network or OPUS Solution.
2. All directions, distances, and dimensions shown hereon are based on coordinates from the "Colorado coordinate system of 1983 central zone" (article 52 of title 38, C.R.S.).
3. All section line dimensions shown hereon are based on field measurements of existing monuments and/or physical evidence found in the field unless otherwise indicated.
4. See Form 2A, if applicable for visible improvements within 500' of wellhead.
5. Distances to nearest section lines are measured perpendicularly.
6. This is not a land survey nor land survey plat.

PDOP Reading: 2.0 Instrument Operator: **Kevin Royer**
Date Surveyed: **10/02/2021**

COLORADO LICENSED
KYLE R. WALKER
38664
10/28/21
PROFESSIONAL LAND SURVEYOR

SURVEYOR'S STATEMENT

The undersigned hereby states that the well location shown hereon was staked on the ground based on existing monumentation and/or physical evidence found in the field and is correct to the best of my knowledge, information and belief.

NAVEX RESOURCES, LLC **PFAFFLY #1-12**	GJU	10/18/2021	REVISION:
	SHEET :	1 OF 1	
	FILE: LO_PFAFFLY_12_1		

TOPOGRAPHIC
LOYALTY INNOVATION LEGACY
520 Stacy Court Ste B, Lafayette, CO 80026
303.666.0379 www.topographic.com

G:\GEOSURV\KIT CARSON\NAVEX\PFAFFLY #1-12\FINAL PRODUCTS\LO_PFAFFLY_12_1.DWG 10/28/2021 12:51:10 PM mrobertson