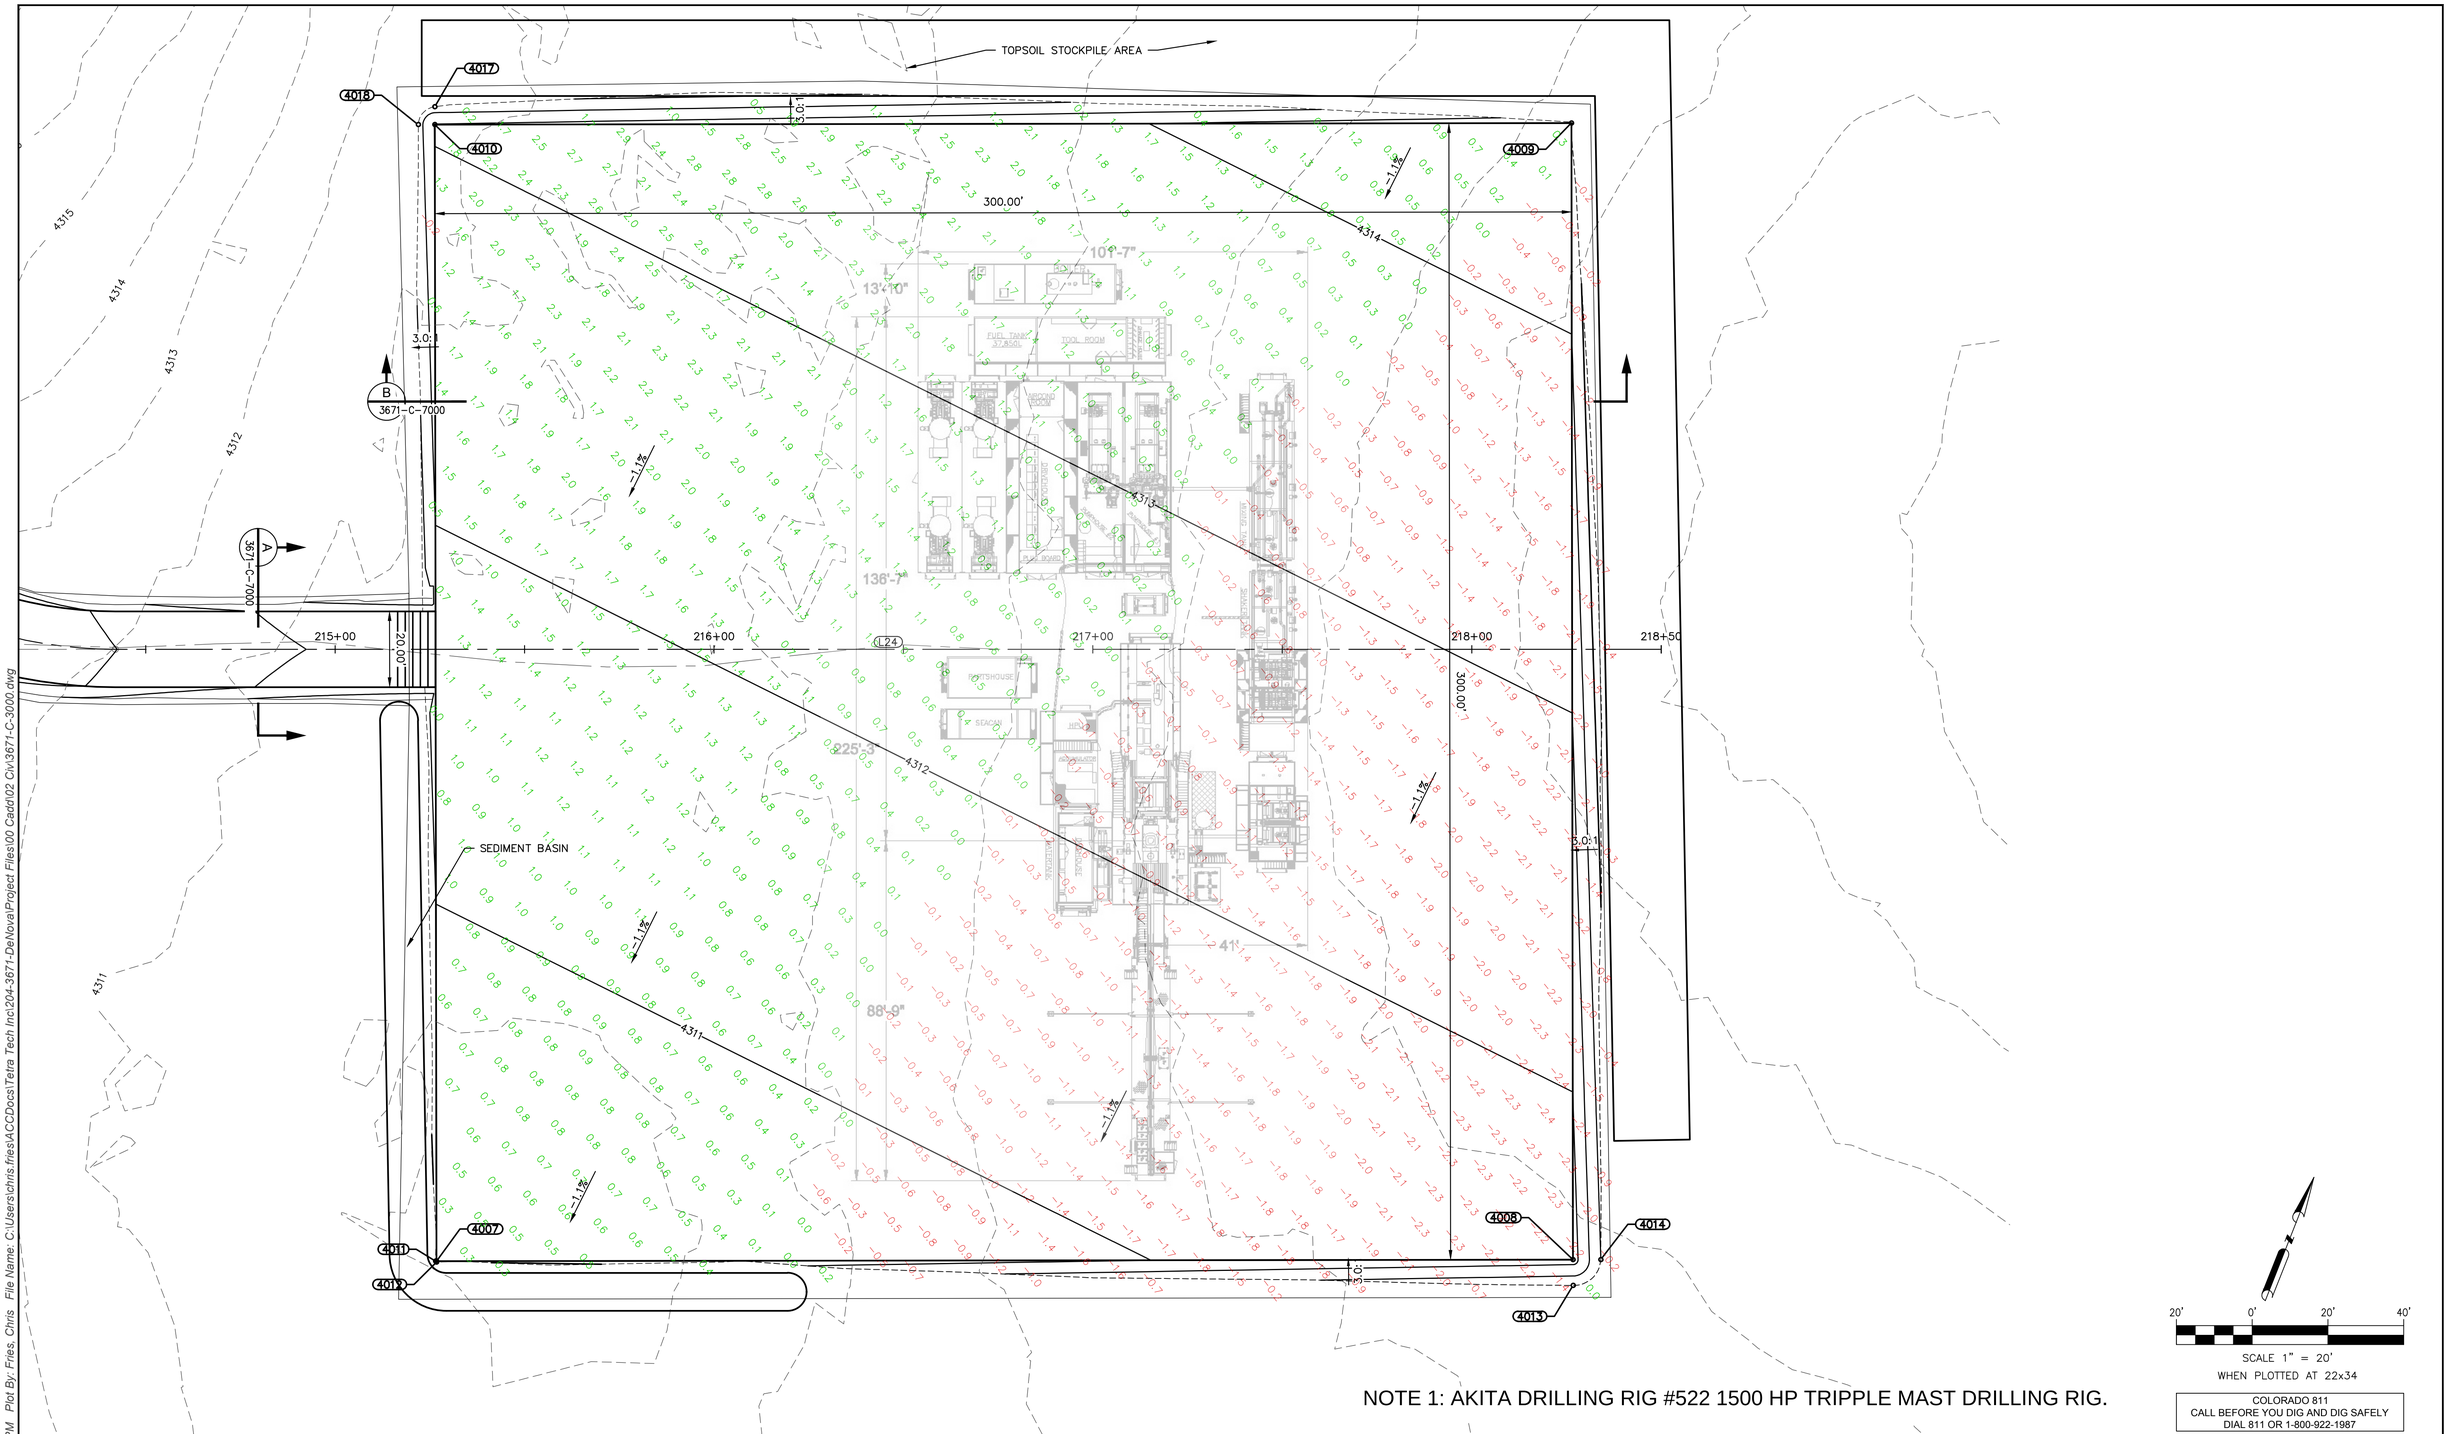

NOTE 1: AKITA DRILLING RIG #522 1500 HP TRIPPLE MAST DRILLING RIG.

20' 0' 20' 40'

SCALE 1" = 20'
WHEN PLOTTED AT 22x34

COLORADO 811
CALL BEFORE YOU DIG AND DIG SAFELY
DIAL 811 OR 1-800-922-1987

REFERENCE DRAWINGS	
–	–
DWG. NO.	DESCRIPTION

REVISIONS								
NO.	DESCRIPTION	BY	DATE	CHK	DATE	APP	DATE
B	ISSUED FOR REVIEW – ROADWAY ADDITION	CEF	03-28-2022	RML	03-28-2022	ZB	03-28-2022
A	ISSUED FOR REVIEW	CEF	02-10-2022	RML	02-10-2022	ZB	02-11-2022

Carbon America

TETRA TECH ROONEY
(303) 792-5911

Washington, County Colorado

DENOVA CIVIL
DRILL RIG LAYOUT EXHIBIT

SCALE: 1" = 20' | DWG. NUMBER: 3671-C-3010 | REV: B

Plot Date: 3/29/2022 12:59:21 PM Plot By: Fries, Chris File Name: C:\Users\chris.fries\ACCDocs\Tetra Tech Inc\204-3671-DeNovaProject Files\00 Cadd\02 Civ\3671-C-3000.dwg