Proposed P&A WBD

Well Name: PROSPECT CO 26-11I4

Land, Original Hole, 1/11/2023 5:17:10 PM
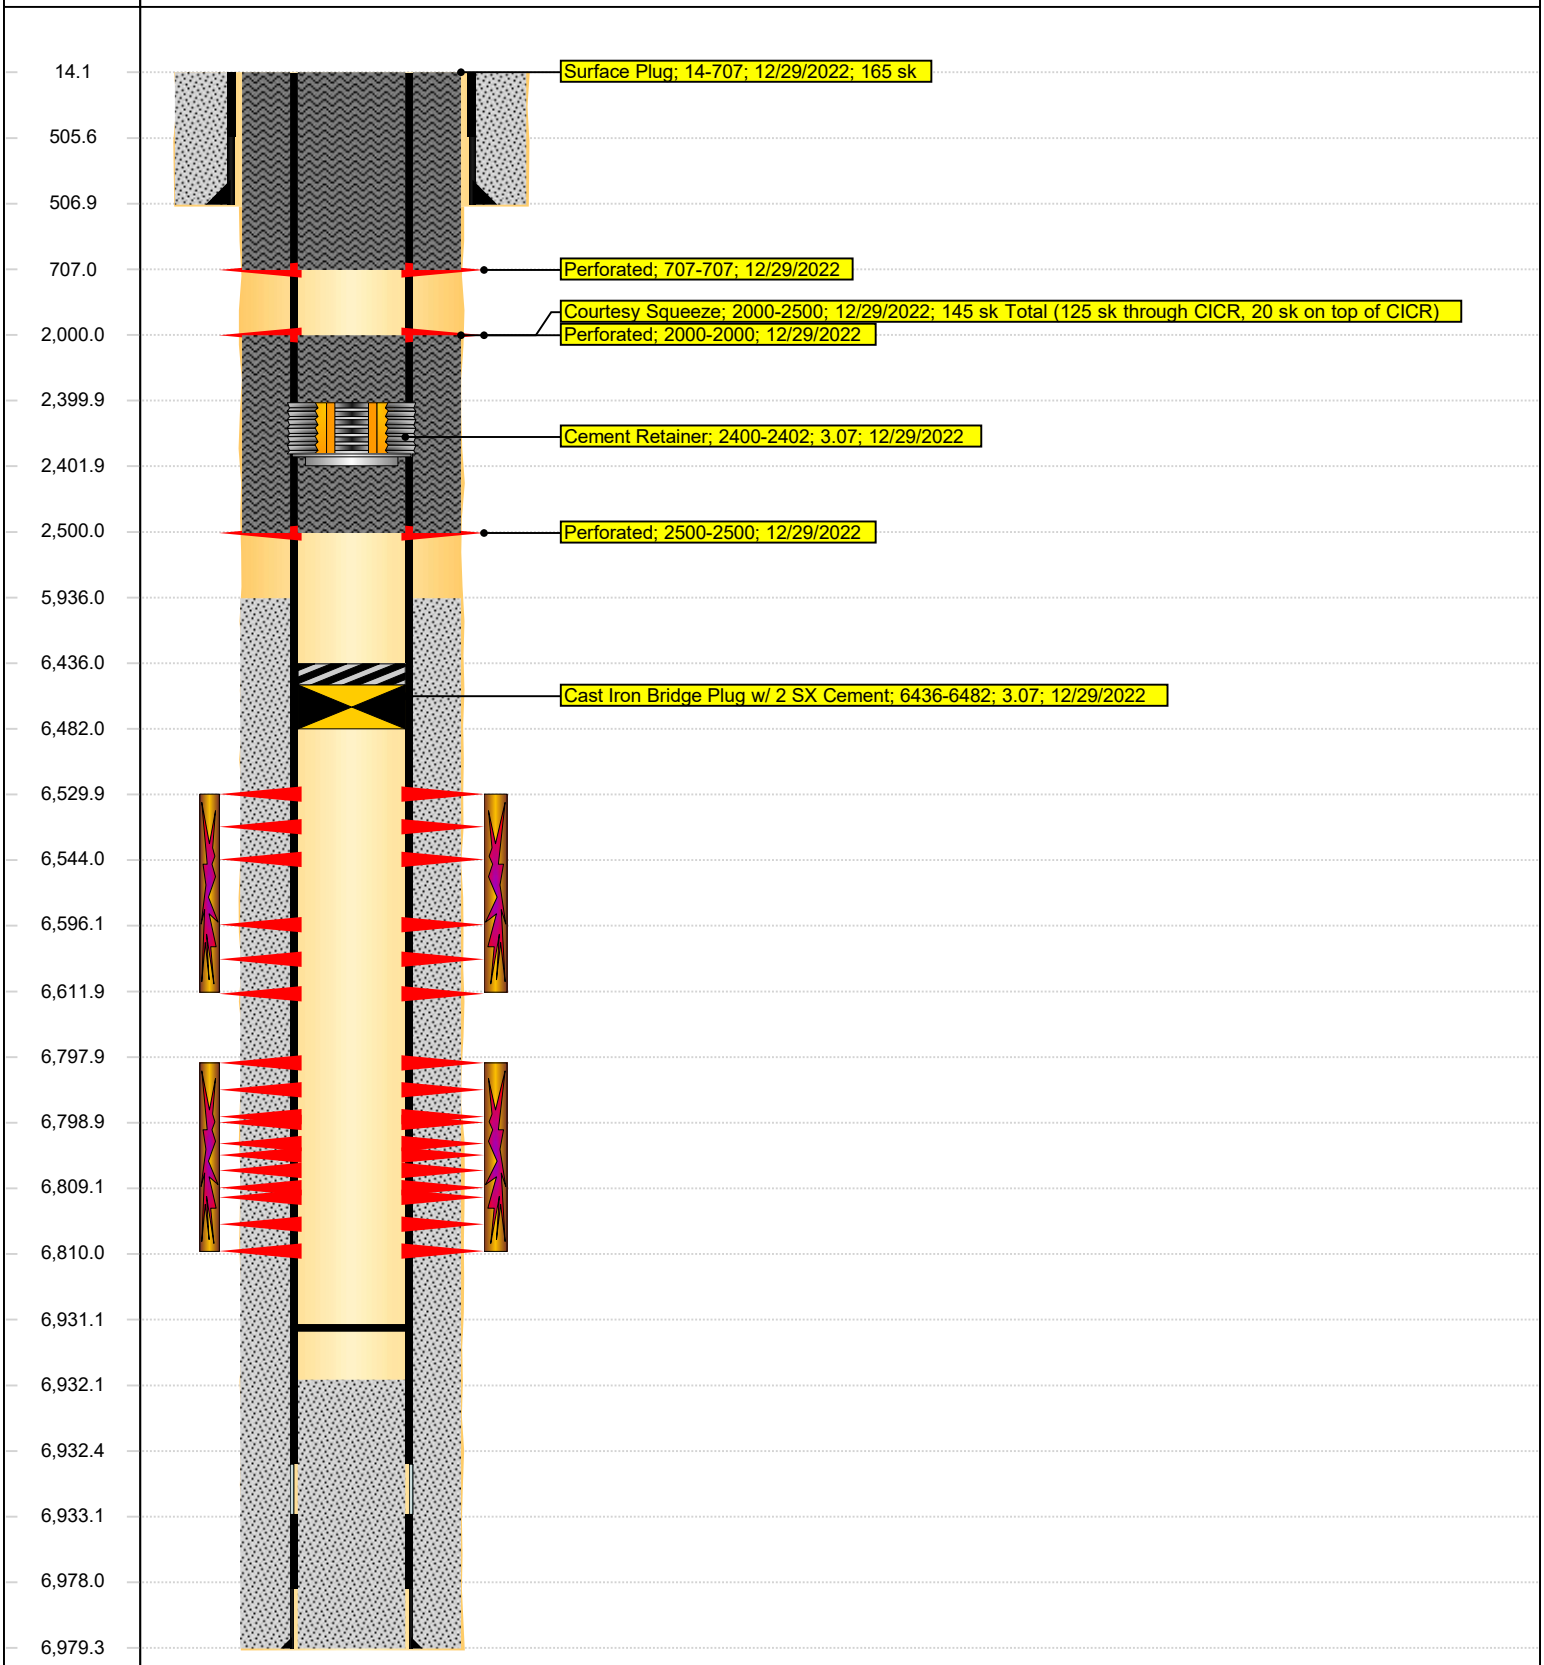
MD (ftKB)	Vertical schematic (proposed)