# As Plugged Wellbore Schematic

| Well Name | Lease | Field Name | Business Unit |
|---|---|---|---|
| Wilson Creek 31 | Wilson Creek Unit | Wilson Creek | Mid-Continent |
| **State/Province** | **County/ Parish** | **Surface UWI** | **Surface ChevNo** |
| Colorado | Rio Blanco | 0510305843 | DE5346 |

| Current RKB Elevation | Original RKB Elevation (ft) | Ground Elevation (ft) | Current KB to Ground (ft) | Current KB to Csg Flange (ft) | Current KB to Tubing Head (ft) |
|---|---|---|---|---|---|
| | 7,972.00 | 7,962.00 | 10.00 | | |

Original Hole [Land]

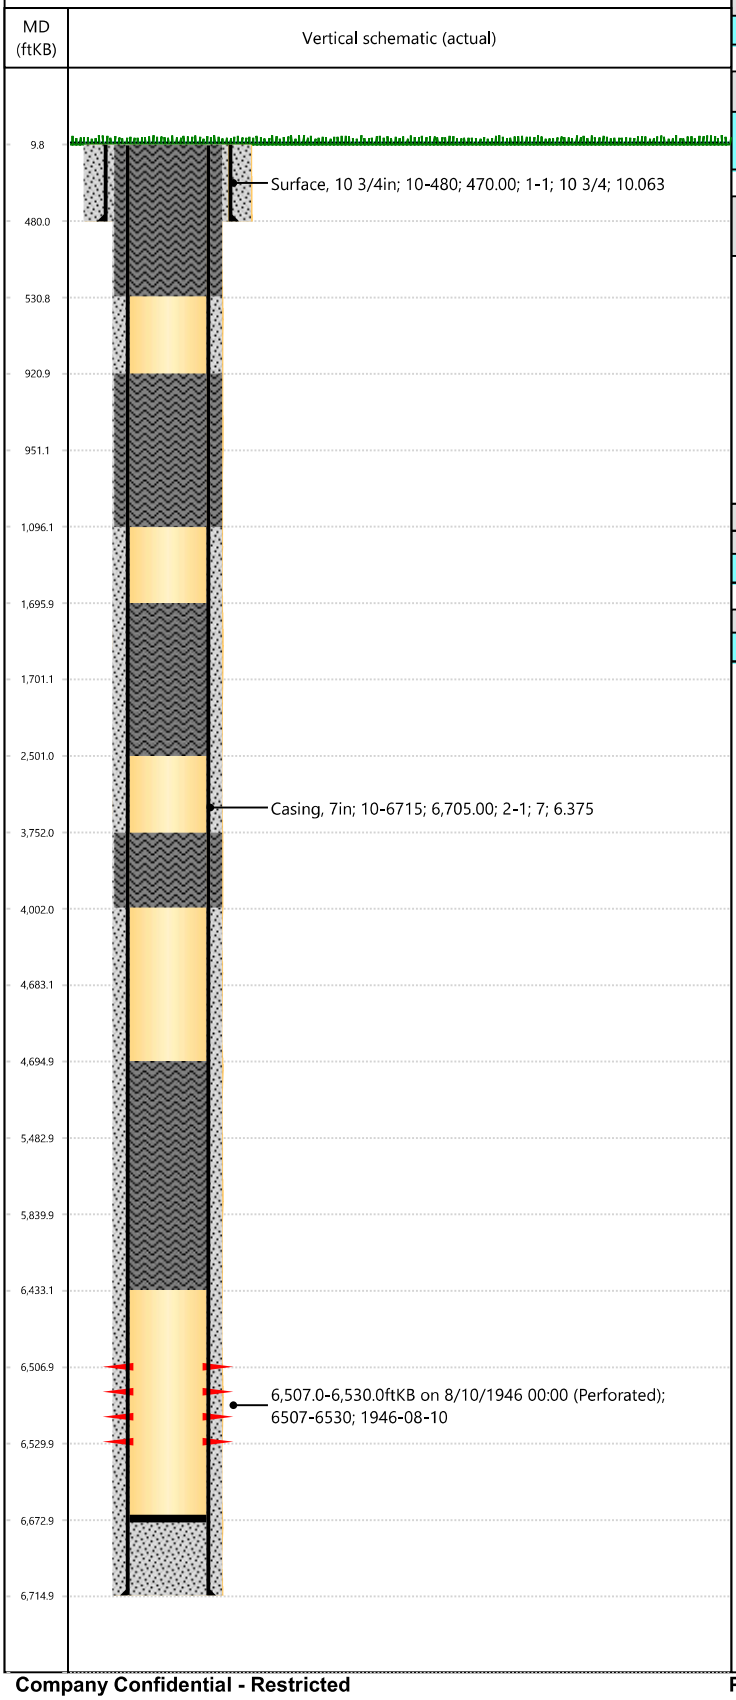


## HUD & Other in Hole

| Top (ftKB) | Des | OD (in) |
|---|---|---|
| | | |

## Casing Strings

| Csg Des | OD (in) | Wt/Len (lb/ft) | Grade | Set Depth (MD) (ftKB) |
|---|---|---|---|---|
| Surface | 10 3/4 | 40.50 | | 480 |
| Production Casing | 7 | 23.00 | J-55 | 6715 |

## Cement Plug Details

| Des | Btm (ftKB) | Top (ftKB) | Class | Quantity (sacks) | Depth Tagged (MD) (ftKB) |
|---|---|---|---|---|---|
| Cement Plug | 6,433.0 | 5,840.0 | G | 114 | 5,483 |
| Cement Plug | 5,483.0 | 4,683.0 | G | 154 | 4,695 |
| Cement Squeeze | 4,002.0 | 3,752.0 | G | 86 | |
| Cement Plug | 2,501.0 | 1,701.0 | G | 154 | 1,696 |
| Cement Squeeze | 1,096.0 | 921.0 | G | 60 | 951 |
| Cement Squeeze | 531.0 | 9.8 | G | 240 | |

## Perforations

| Top (ftKB) | Btm (ftKB) | Zone Name | Job | String Perforated |
|---|---|---|---|---|
| 6,507.0 | 6,530.0 | | | |

## Zones

| Zone Name | Top (ftKB) |
|---|---|
| | |