WELLBORE SCHEMATIC

CURRENT

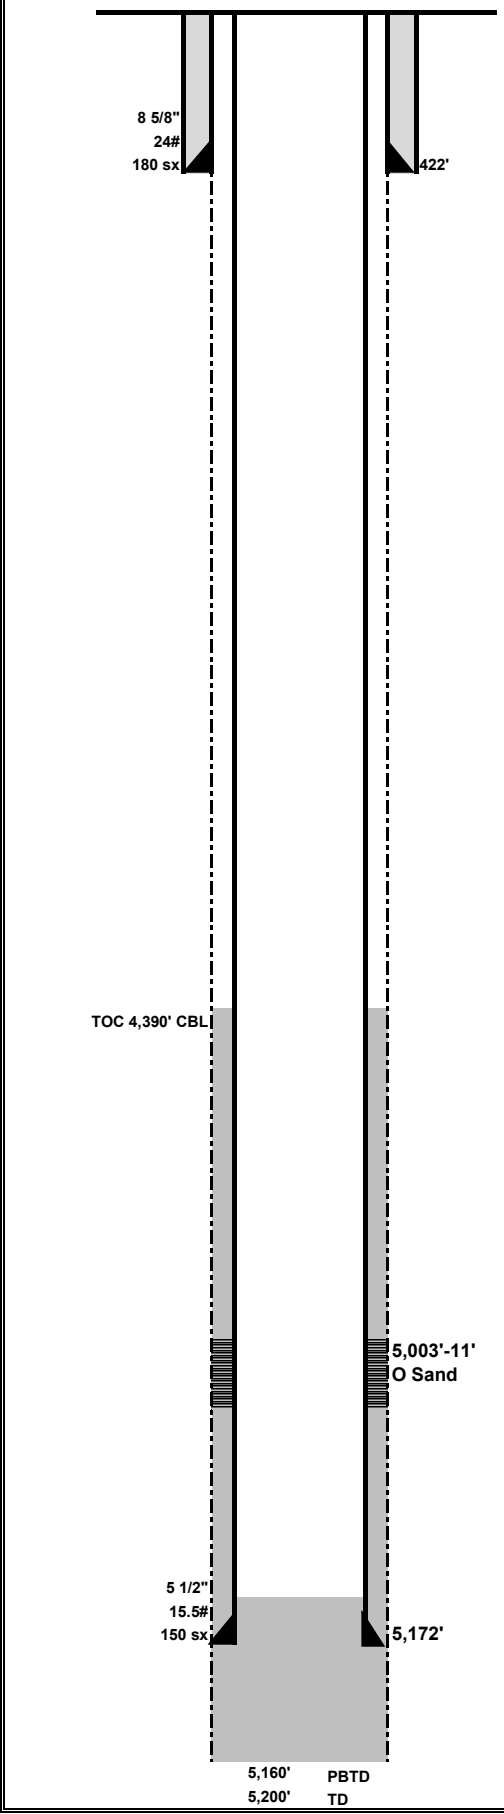

Citation Oil & Gas Corp.

Lease:	**Dubois**			Well No.	**6**
API No.	05-075-09344			Status	PR
Location:	Sec 7 T9N R52W				
County:	Logan	State:	CO	Field:	West Padroni
TD	5,200'	GL	4,023'	Spud Date:	5/22/05
PBTD	5,160'	KB	4,036'	Comp Date:	9/20/05
Current Perfs/OH:	5,003'-11'	Current Zone:		O Sands	

Surface Equipment

Unit Make:		Unit Size:	
Unit S/N:		Unit Rotation:	
SPM:	Stroke Length:	Unit Sheave:	
Prime Mover:		Motor Sheave:	
Motor S/N:		Motor RPM:	

Casing Breakdown

	Size	Grade / Wt	Depth	Cement
Surface	8 5/8"	24#	422'	180 sx
Production	5 1/2"	15.5#	5,172'	150 sx
Production				
Liner				
Liner				

Current Completion Assembly

Qty	Description	Footage
	TOTAL	**0.00'**

Rod Detail

Qty	Description	Footage
	TOTAL	**0.00'**

Comments

4BOPD X 0 MCFPD X 168 BWPD (5/2017)

Well is on Rod Pump

PREPARED BY:	LL	UPDATED:	3/21/2023