LOCATION DRAWING

TIMBRO 0101

HORIZONTAL MULTI-WELL PAD

NW1/4 NE1/4 SECTION 1, TOWNSHIP 9 NORTH, RANGE 59 WEST, 6TH P.M., WELD COUNTY, COLORADO

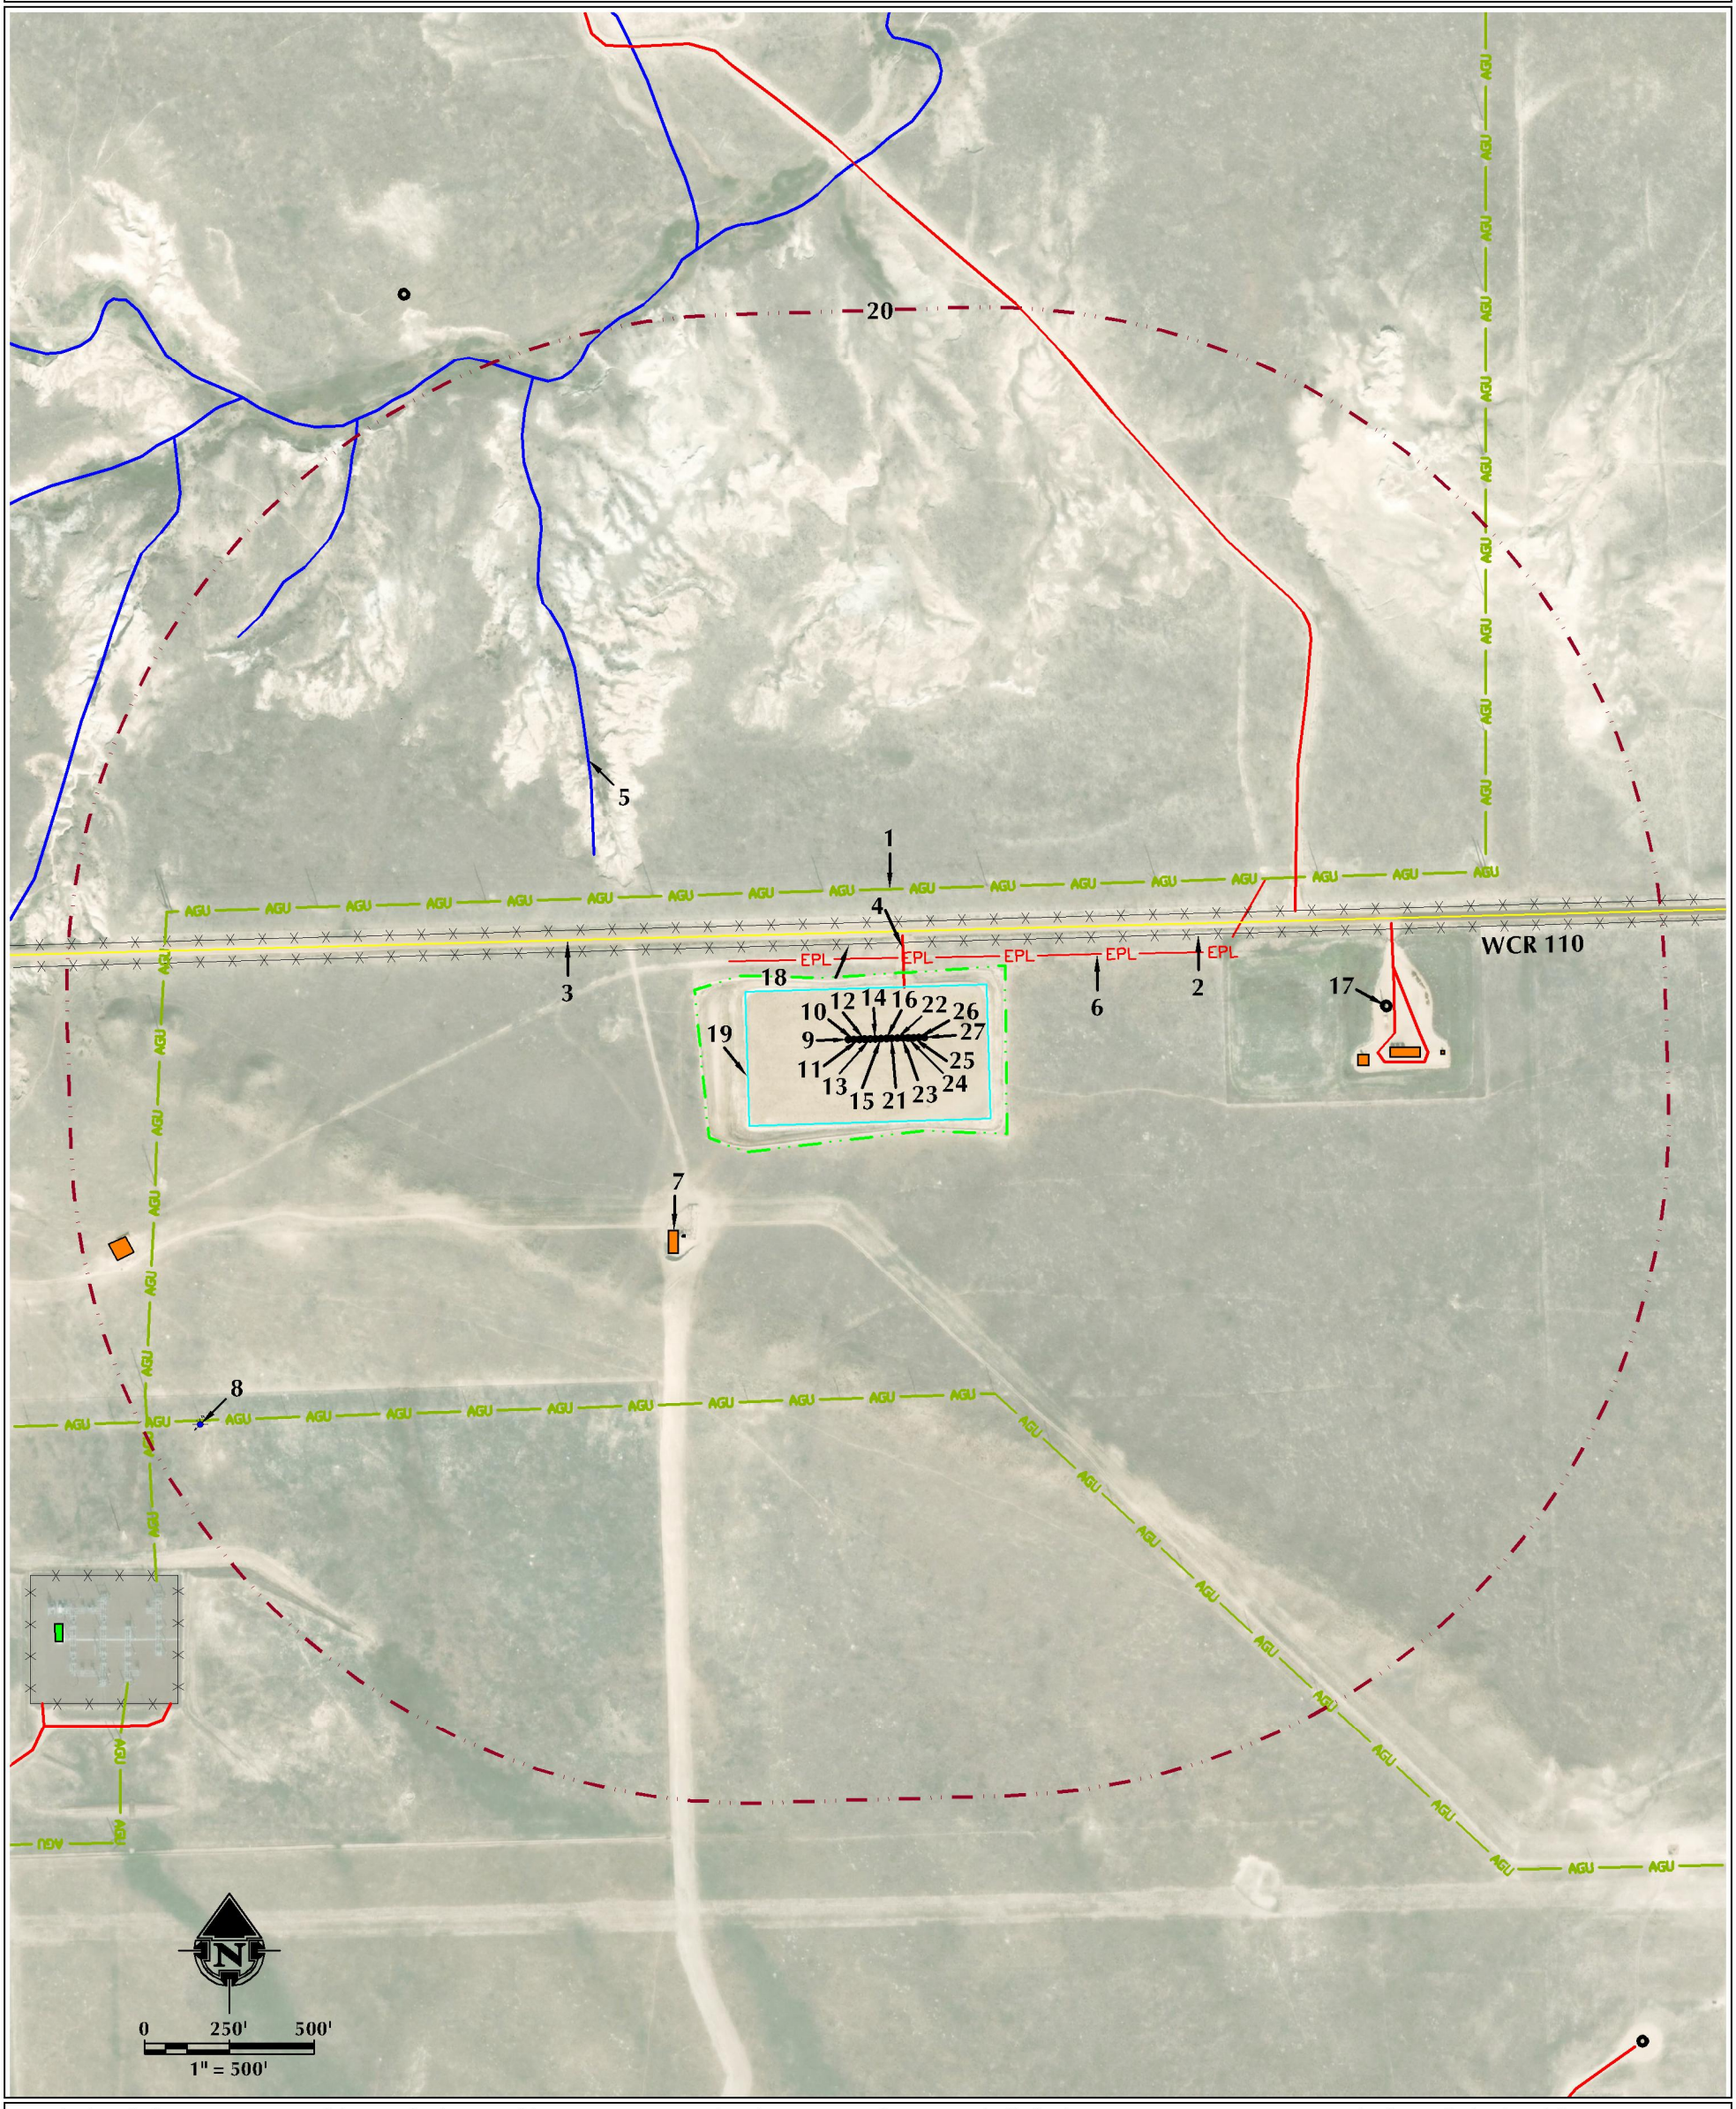

1. ABOVE GROUND UTILITY LINES ARE ±289' N AND ±812' S.
2. EXISTING FENCES ARE ±131' N AND ±193' N.
3. WELD COUNTY ROAD 110 IS ±155' N.
4. EXISTING PRIVATE ROADS ARE ±0', ±935' E AND ±1146' E.
5. EXISTING DITCHES/DRAINAGES ARE ±603' NW, ±1805' NW AND ±1890' N.
6. EXISTING BURIED PIPELINE IS ±83' N.
7. EXISTING FACILITIES ARE ±373' SW, ±373' SW, ±1088' E, ±1183' E, ±1333' E AND ±1852' W.
8. EXISTING WATER WELL (PERMIT #278640, PERMIT ISSUED) IS ±1843' SW.
9. EXISTING WELL: TIMBRO 0112-01H (DG) IS ±0'.
10. EXISTING WELL: TIMBRO 0112-02H (DG) IS ±0'.
11. EXISTING WELL: TIMBRO 0112-03H (DG) IS ±0'.
12. EXISTING WELL: TIMBRO 0112-04H (DG) IS ±0'.
13. EXISTING WELL: TIMBRO 0112-05H (DG) IS ±0'.
14. EXISTING WELL: TIMBRO 0112-06H (DG) IS ±0'.
15. EXISTING WELL: TIMBRO 0112-07H (DG) IS ±0'.
16. EXISTING WELL: TIMBRO 0112-08H (DG) IS ±0'.
17. EXISTING WELL: TIMBRO RANCH 1-41-9-59 (SI) IS ±1176' E.
18. PROPOSED OIL & GAS LOCATION
19. WORKING PAD SURFACE
20. 2000' WORKING PAD SURFACE BUFFER
21. PROPOSED WELL: TIMBRO STATE 3636-09H
22. PROPOSED WELL: TIMBRO STATE 3636-10H
23. PROPOSED WELL: TIMBRO STATE 3636-11H
24. PROPOSED WELL: TIMBRO STATE 3625-12H
25. PROPOSED WELL: TIMBRO STATE 3625-13H
26. PROPOSED WELL: TIMBRO STATE 3625-14H
27. PROPOSED WELL: TIMBRO STATE 3625-15H

LEGEND

- EXISTING WELL
- PROPOSED WELL
- WATER WELL
- PUBLIC ROAD
- PRIVATE ROAD
- EXISTING FENCE
- WORKING PAD SURFACE
- 2000' WORKING PAD SURFACE BUFFER
- PROPOSED OIL & GAS LOCATION
- PROPOSED FACILITY
- DITCH/CANAL/DRAINAGE
- AGU — ABOVE GROUND UTILITY LINE
- EPL — EXISTING PIPELINE
- EXISTING FACILITY
- EXISTING BUILDING
- RESIDENTIAL BUILDING UNIT
- NON-RESIDENTIAL BUILDING UNIT

ALL MEASUREMENTS ARE MADE FROM NEAREST EDGE OF THE WORKING PAD SURFACE

SURFACE USE: RANGELAND

NEAREST BUILDING UNIT: >5280' SW

609 CONSULTING, LLC

LOVELAND OFFICE
6706 North Franklin Avenue
Loveland, Colorado 80538
Phone 970-776-4331

SHERIDAN OFFICE
1095 Saberton Avenue
Sheridan, Wyoming 82801
Phone 307-674-0609

DATE SURVEYED: 12/12/22
DATE: 4/25/23
DRAFTER: HJL
REVISED:

DATA SOURCES & NOTES:
- AERIAL COURTESY OF ESRI.
- WATER WELLS COURTESY OF COLORADO DIVISION OF WATER RESOURCES.
- MANY FEATURES ON THIS MAP COME FROM PUBLICLY AVAILABLE DATA AND FEATURES LYING OUTSIDE THE SURFACE PROPERTY MAY HAVE BEEN OBTAINED FROM AERIAL IMAGERY. THE ACCURACY AND COMPLETENESS OF SAID DATA HAS NOT BEEN VERIFIED BY 609 CONSULTING, LLC. EXISTING CONDITIONS MAY DIFFER FROM WHAT IS SHOWN.

PREPARED FOR:
Verdad Resources

K:\VERDAD\2022_138_TIMBRO_0101_T9N_R59W_SEC_1\DWG\TIMBRO_T9N_R59W_SEC_1.dwg, 4/25/2023 2:03:44 PM, saundberg