API:	**05-123-07416**	**CREATED BY:**	**C. MARTIN**	**DATE:**	**6/8/2023**
WELL NAME:	**HANKINS 1**	**ELEVATION:**	**5019**	**QTRQTR:**	**NENE**
COUNTY:	**WELD**	**GROUND LEVEL:**	**5011**	**SEC:**	**22**
LATITUDE:	**40.389696**	**MD:**	**7791**	**TWN:**	**5N**
LONGITUDE:	**-104.8733526**	**PBMD:**	**7776**	**RNG:**	**67W**

Existing — DATUM: RKB, KB=0' — **FINAL RE-ENTRY**

Hole Size/Depth 12-1/4" / 225'

Deepest water well in 1 mile - 55'

155 Sx Cmt

Surface Casing 8-5/8", 24#, J-55 set @ 225'

Sussex NOT productive in 1 mile
Top 4722'
Shannon Base Absent

Niobrara Top 6911'

J Sand Perfs 7676' - 7715'

250 Sx Cmt

Production Casing 4-1/2", 11.6#, I-80 set @ 7791'
Hole Size/Depth 7-7/8" / 7791'

Cut Casing 6200'

TOC (from CAL) 6700'

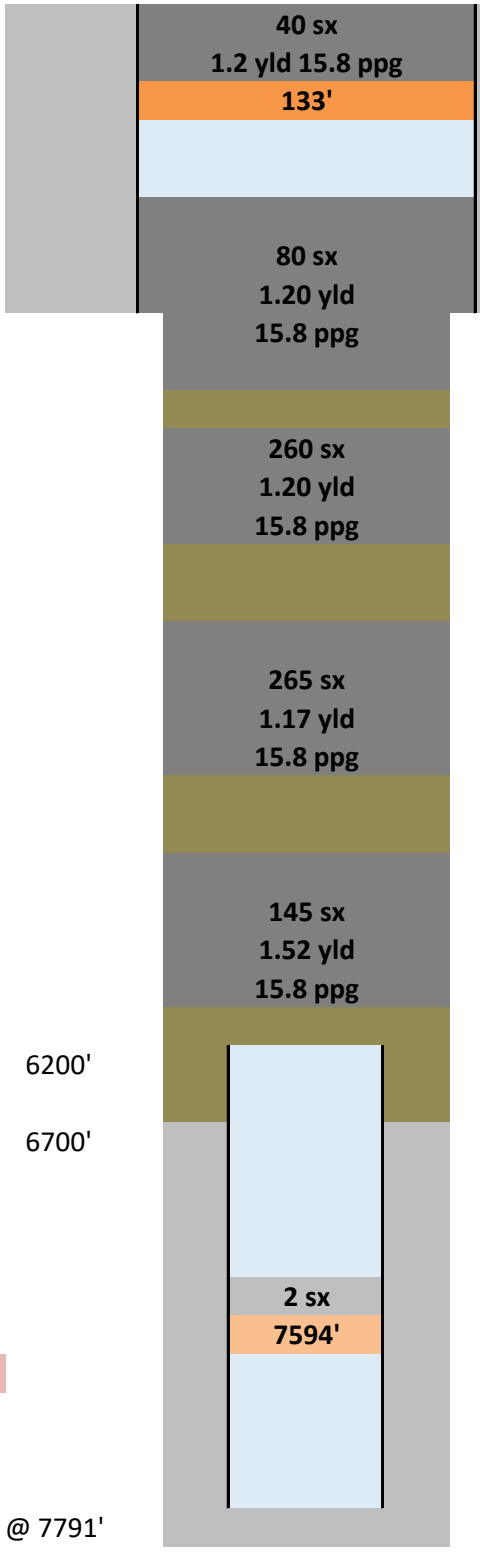

Cmt to Surface
171' Tgd TOC
401' BOC in OH
786' Tgd TOC in OH
1600' BOC in OH
3995' ETOC in OH
4912' BOC in OH
5419' ETOC in OH
6072' BOC in OH

New Cement
Existing Cement
New CICR
Existing CICR
New CIBP
Existing CIBP
Treated Water
Brine
Mud
Sand Plug