Proposed P&A WBD

Well Name: IRVINE 2-11

Land, Original Hole, 7/25/2023 12:37:35 PM
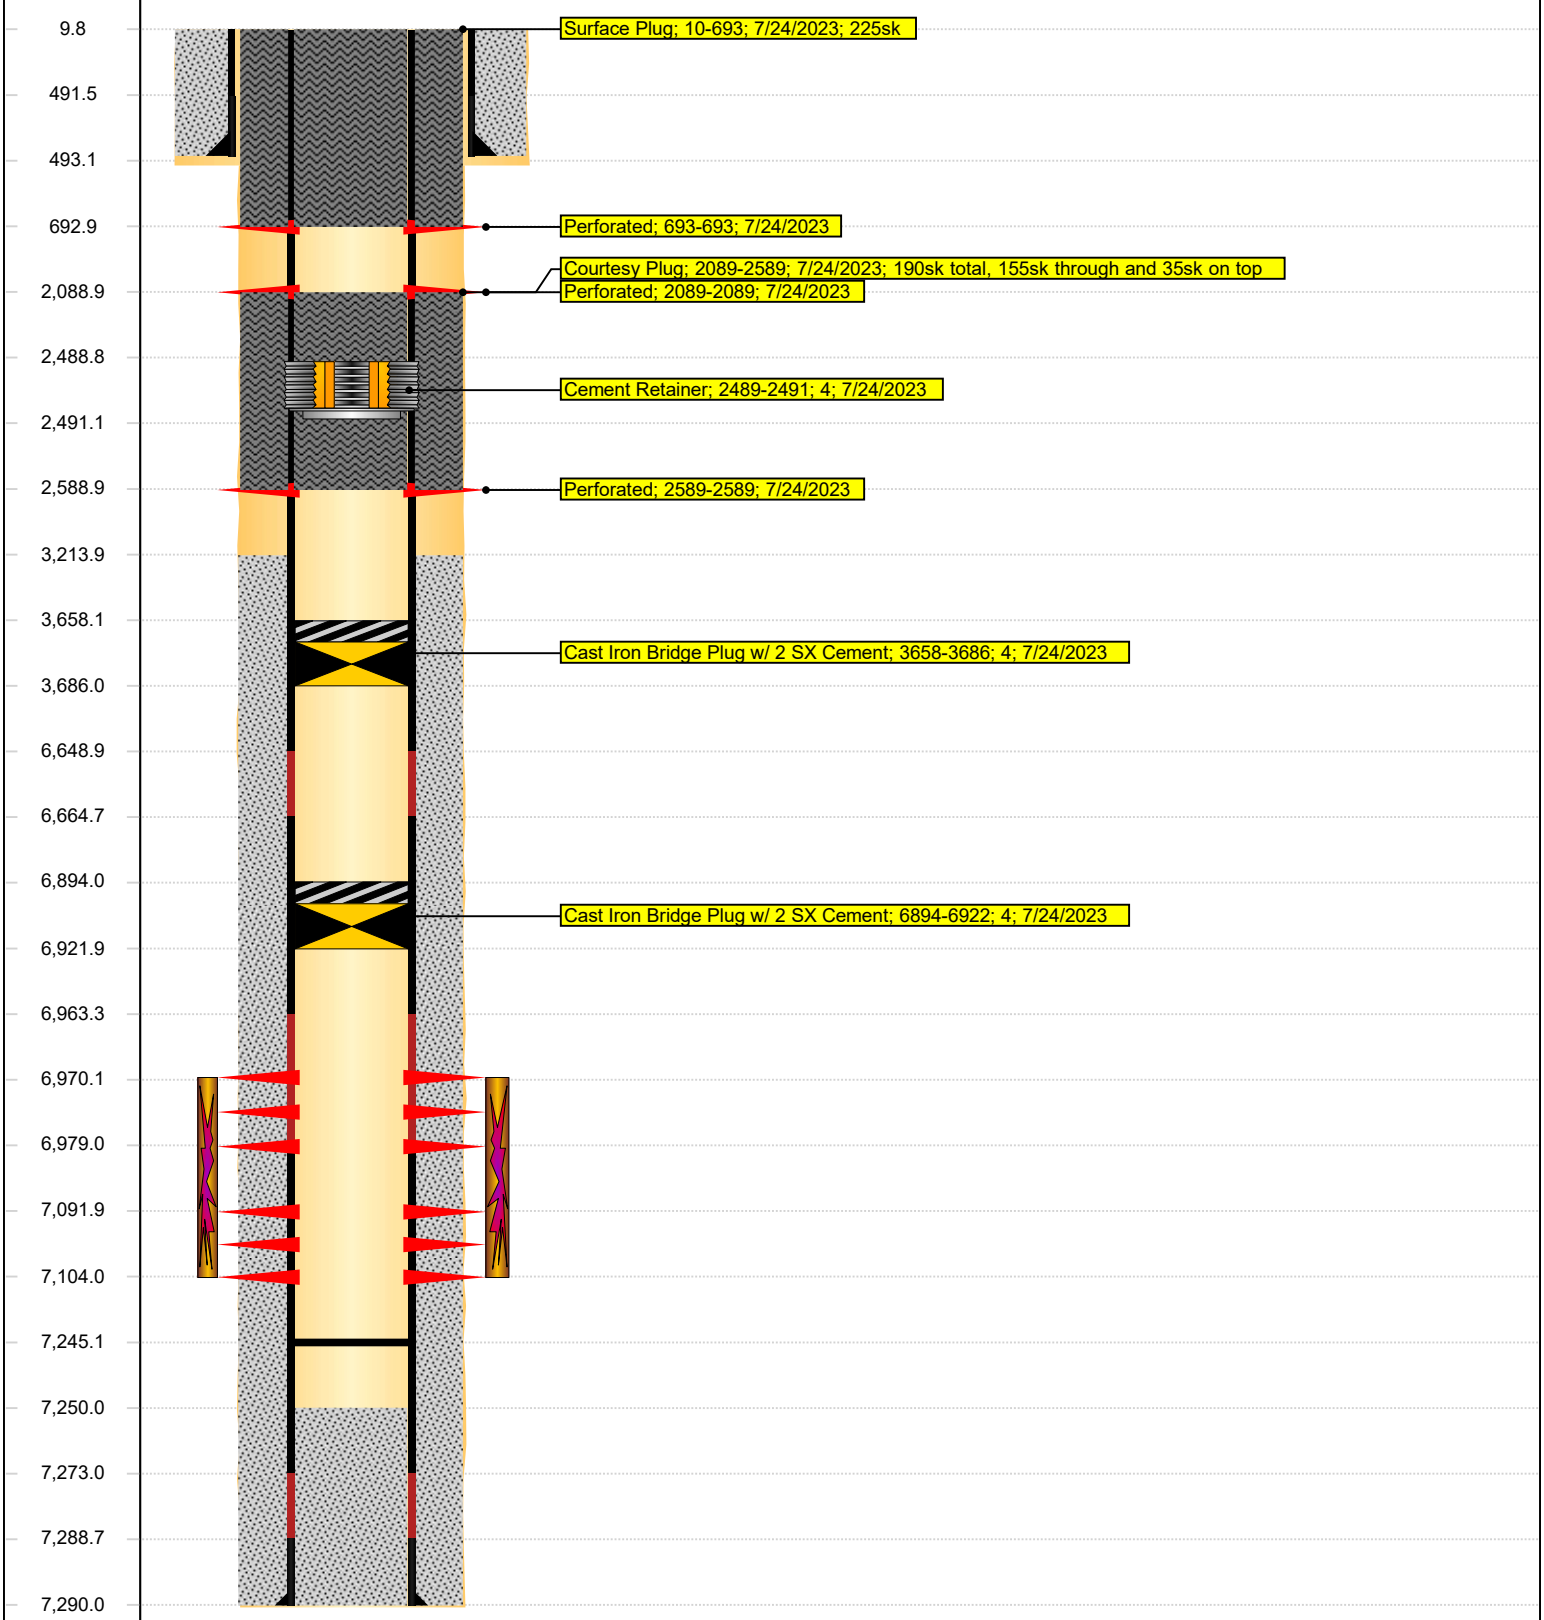
MD (ftKB)	Vertical schematic (proposed)