Proposed P&A WBD

Well Name: MILE HIGH SHEEP 08-32
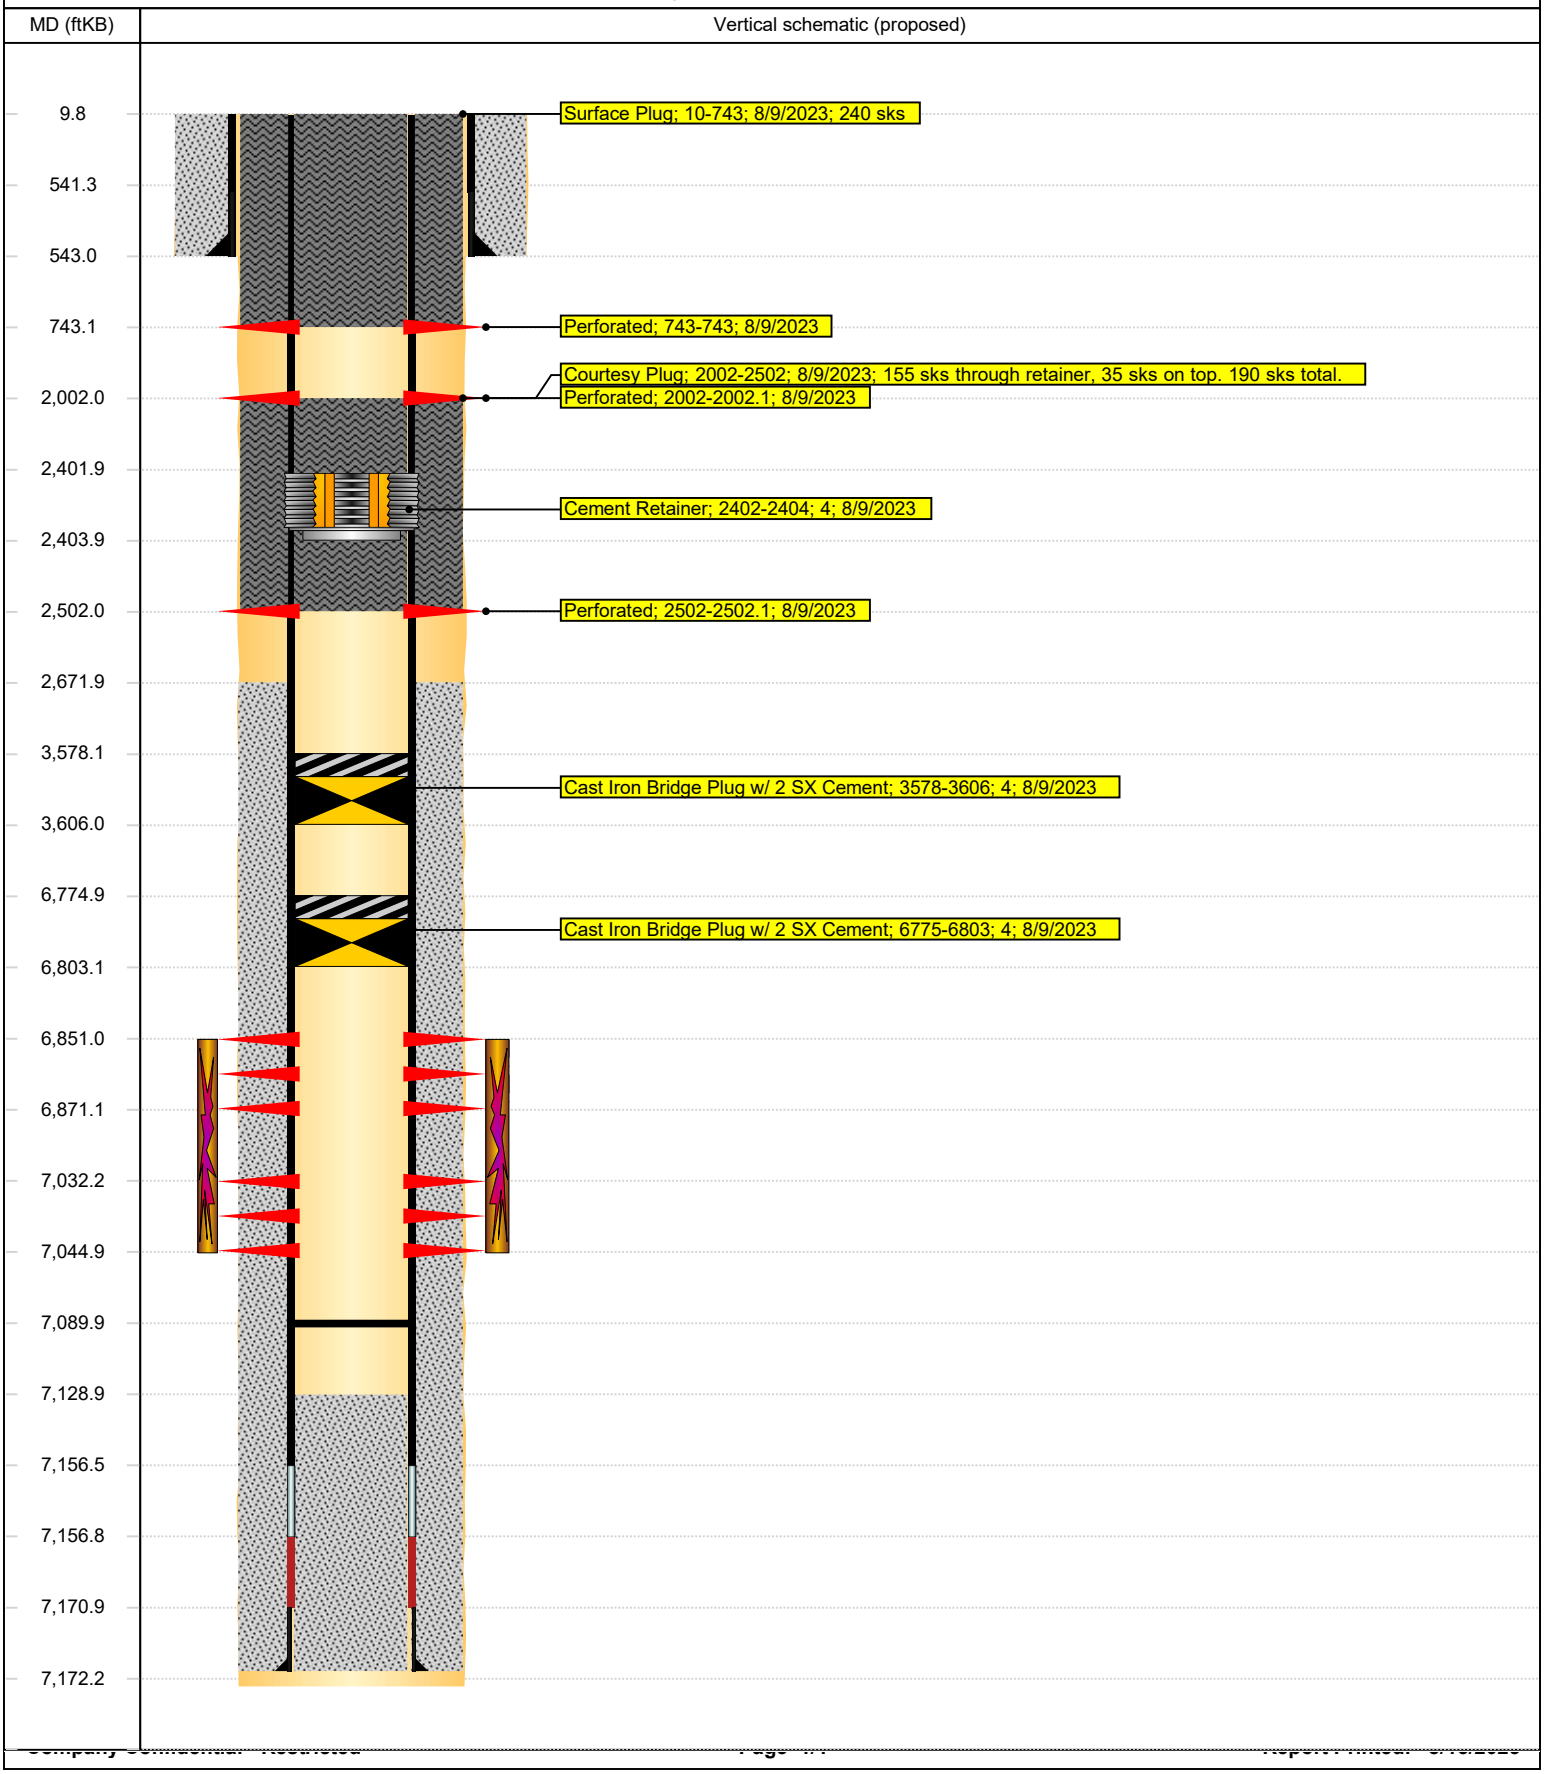
Land, Original Hole, 8/15/2023 9:18:34 AM