Proposed P&A WBD

Well Name: GOLLNER O27-07
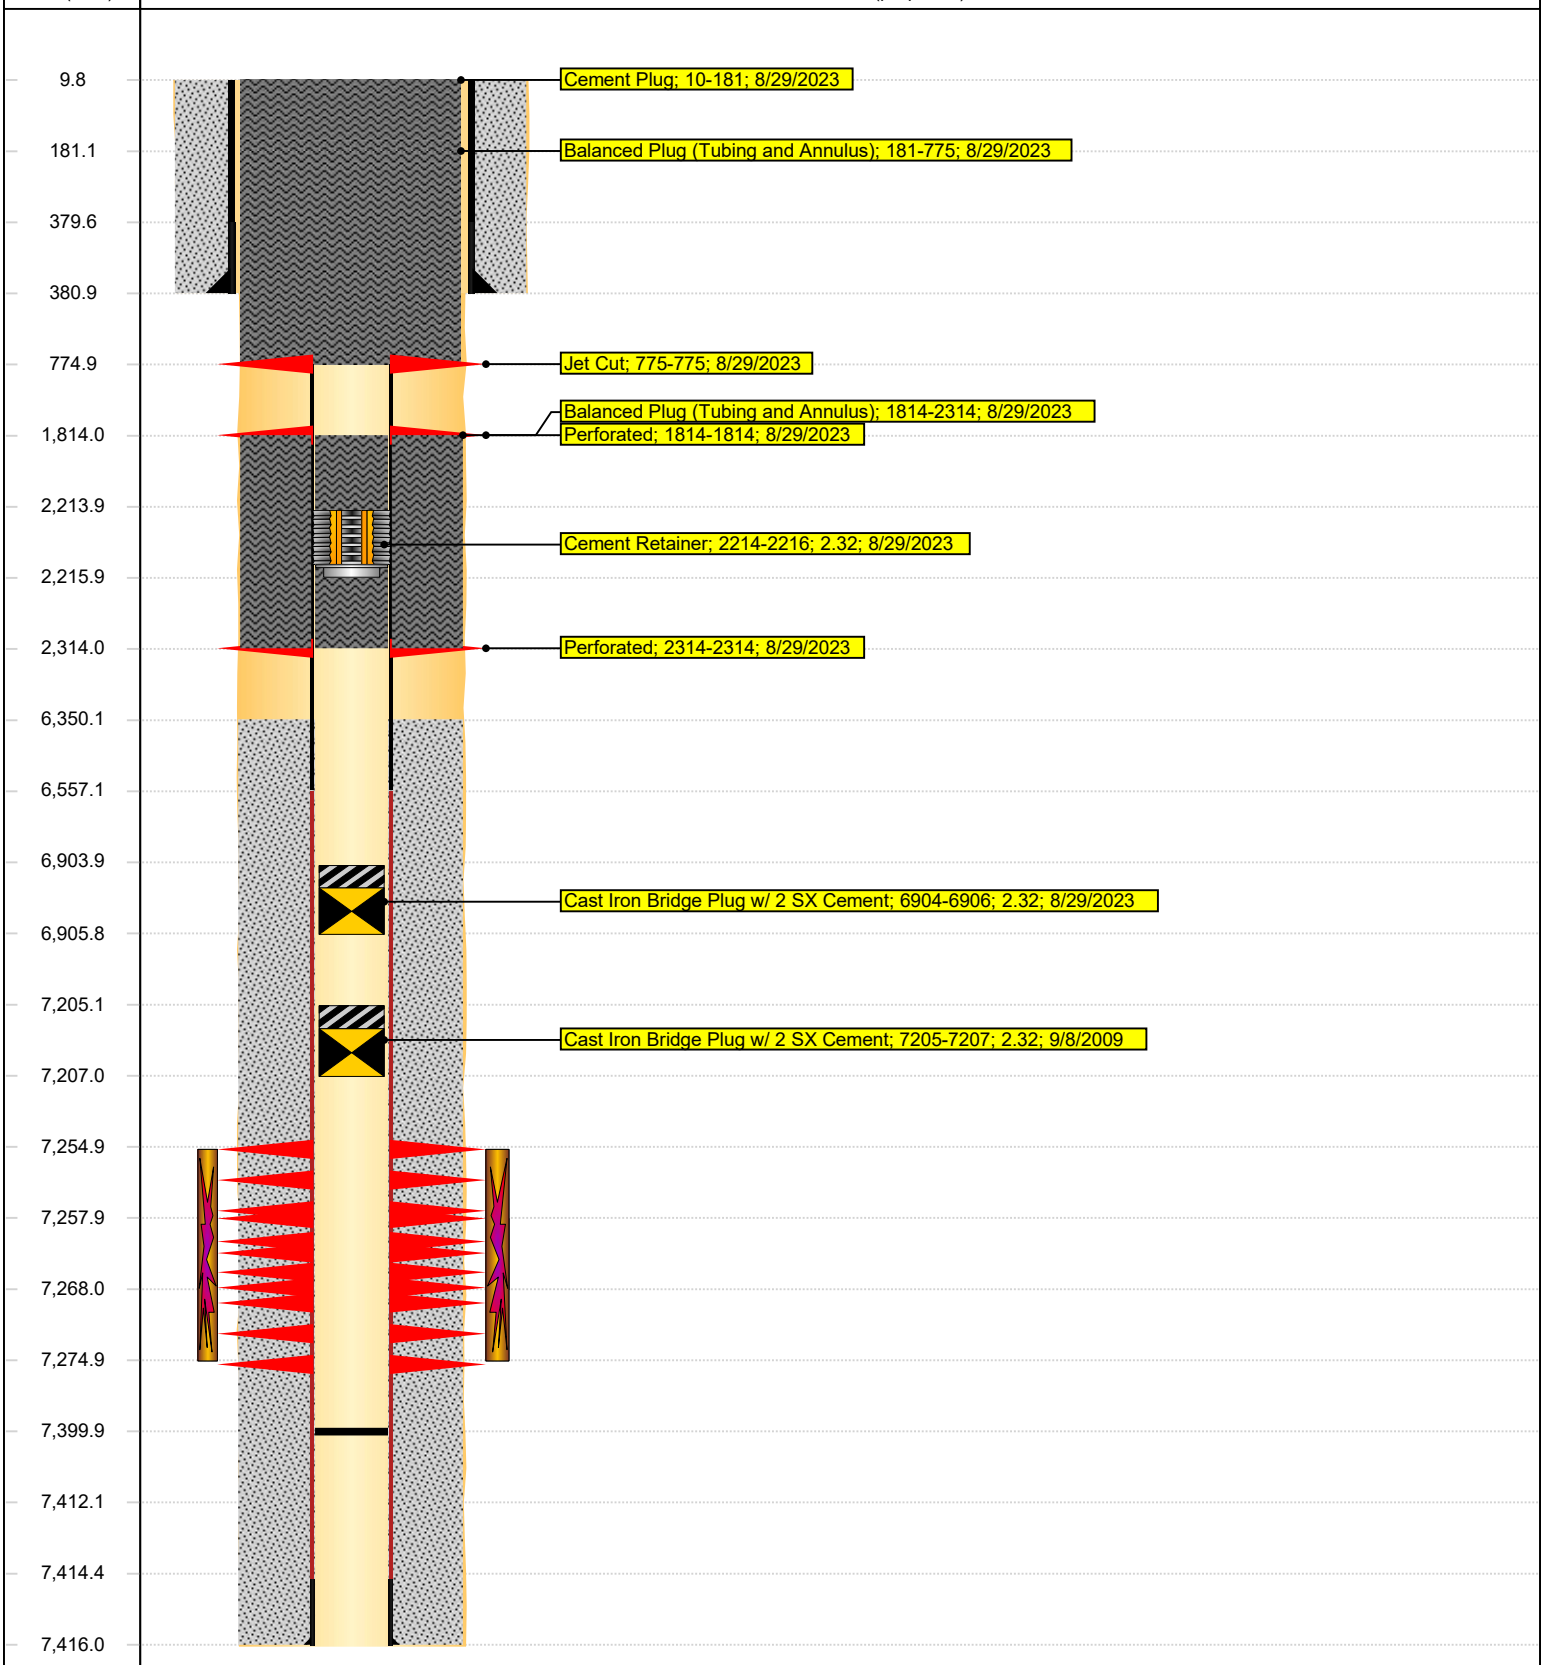
Land, Original Hole, 8/31/2023 10:20:19 AM