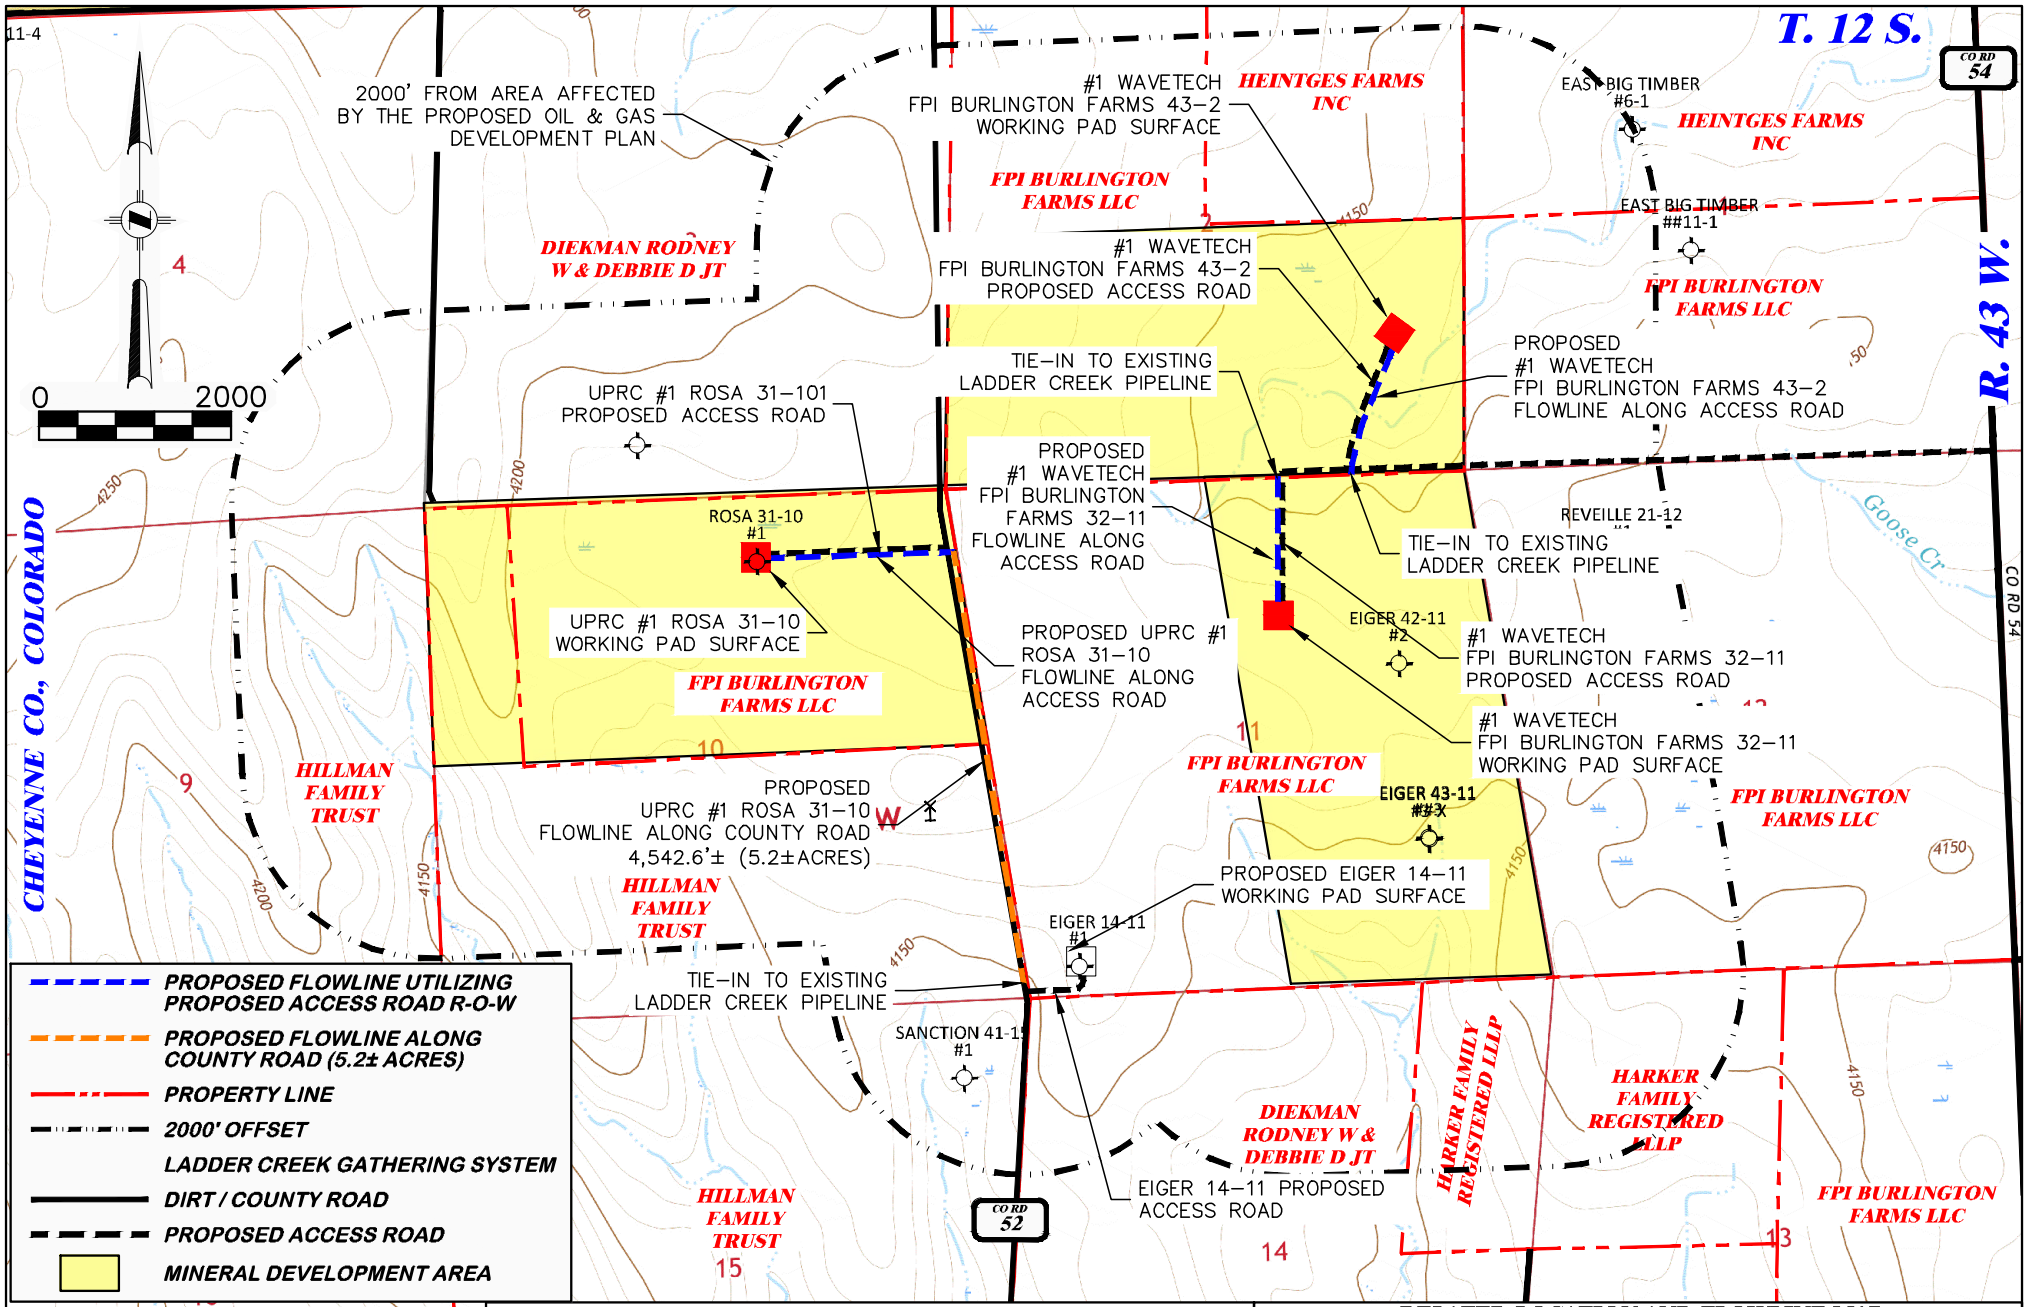

QUADRANGLE
MOUNT SUNFLOWER SW

DRG RIFFIN & ASSOCIATES, INC.
(307) 362-5028
1414 ELK ST., ROCK SPRINGS, WY 82901

DRAWN: 8/24/2022 - JMB/DWB	SCALE: 1" = 2000'
REVISED: 11/7/22 - JMB	DRG JOB No. 22272
COGCC REVISIONS	304B(7)G FLOWLINE

RELATED LOCATION AND FLOWLINE MAP

WAVETECH HELIUM, INC.
#1 WAVETECH FPI BURLINGTON FARMS 32-11
SWNE, SECTION 11, T. 12 S., R. 43 W., 6th P.M.,
CHEYENNE COUNTY, COLORADO