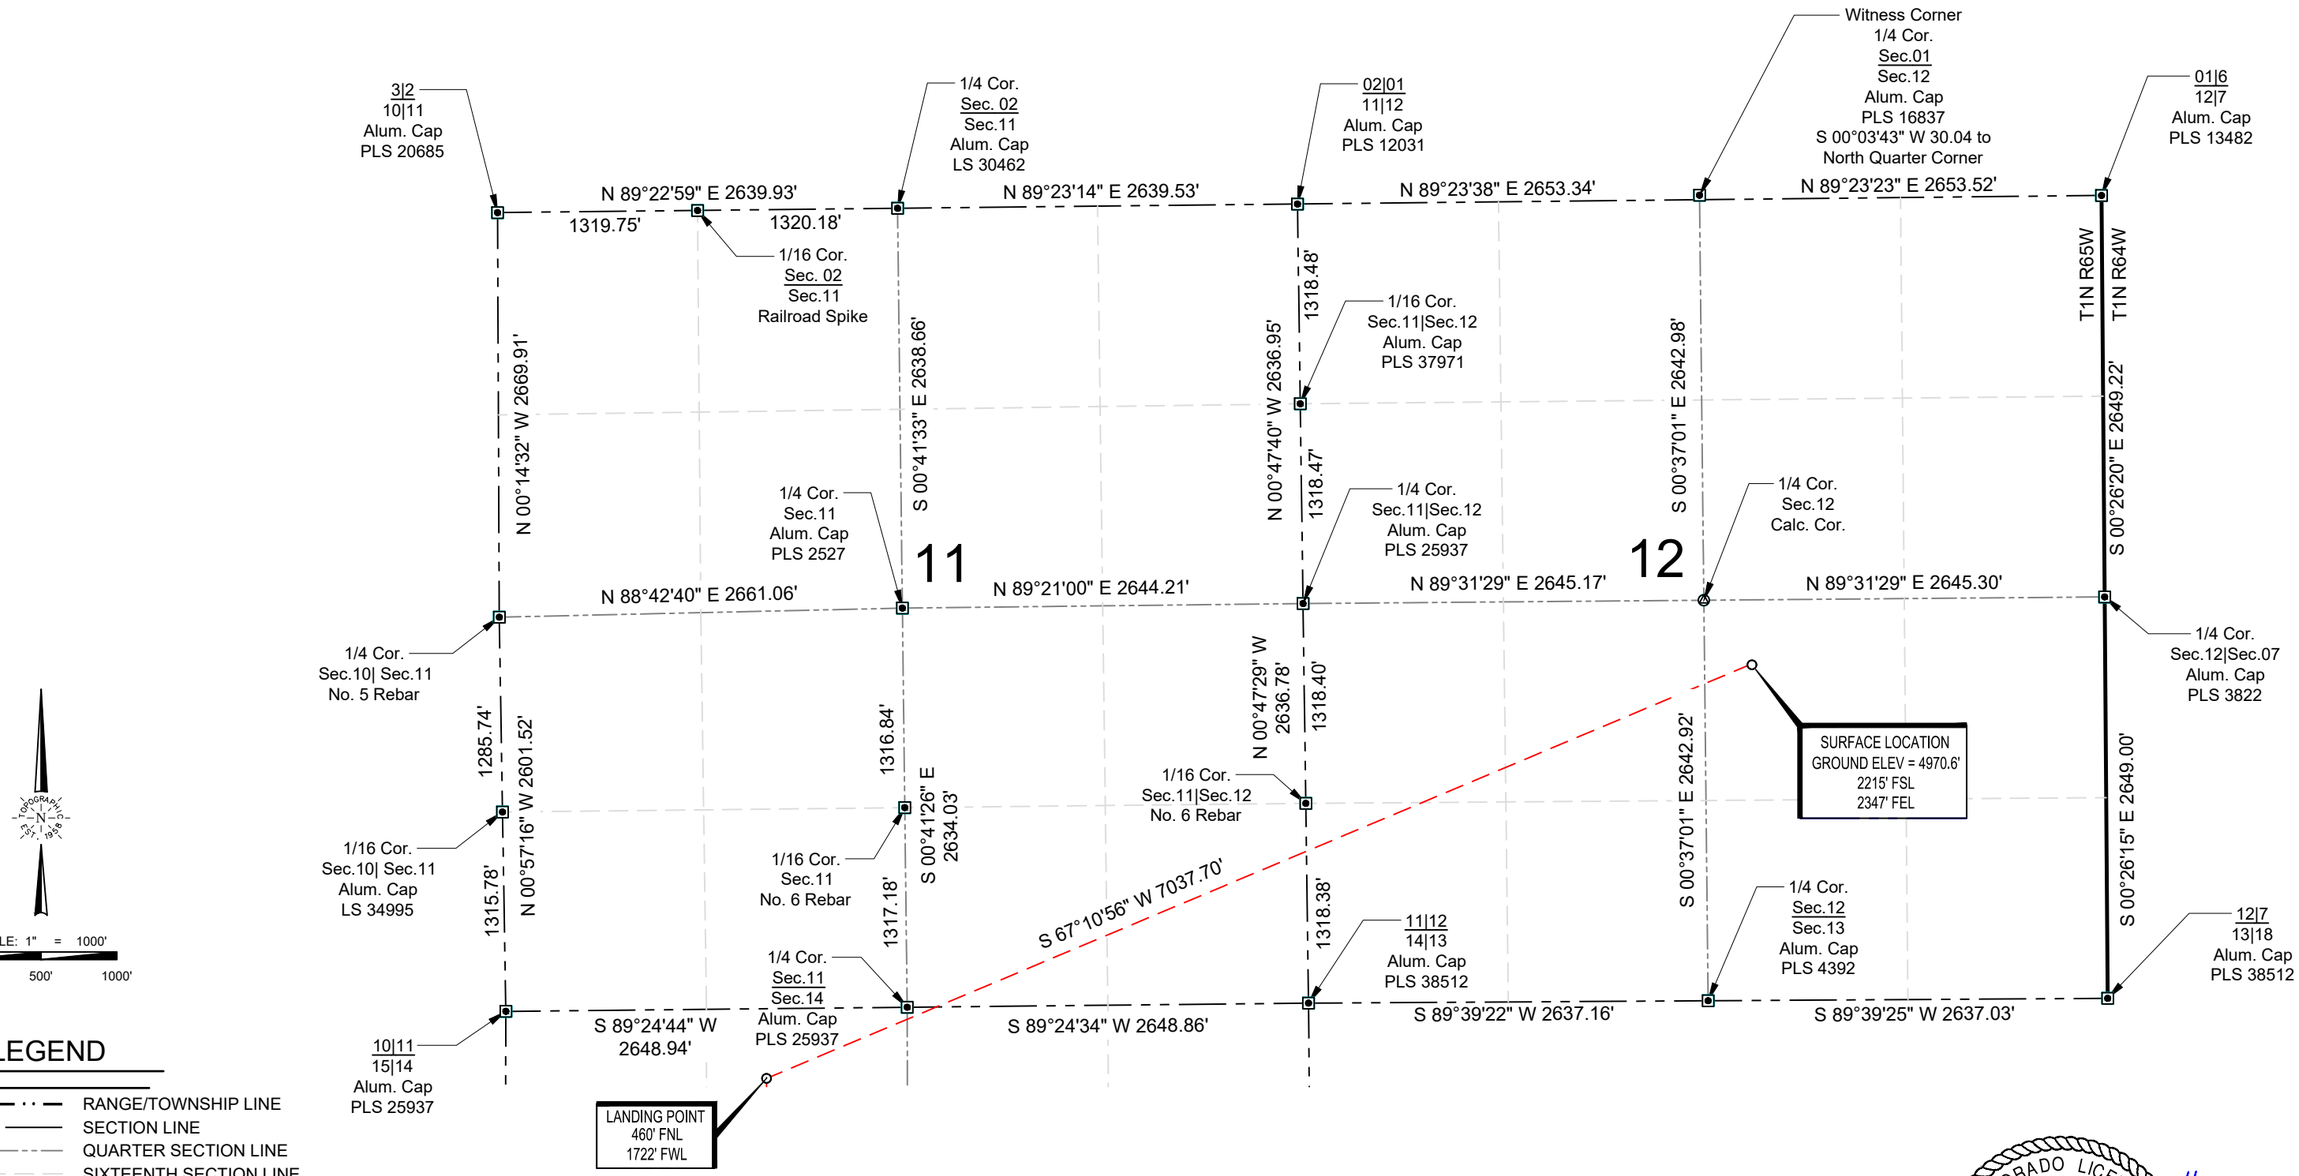


## LEGEND

- RANGE/TOWNSHIP LINE
- SECTION LINE
- QUARTER SECTION LINE
- SIXTEENTH SECTION LINE
- POINT OF INTERSECTION
- MONUMENT FOUND
- CALCULATED CORNER


TOPOGRAPHIC
LOYALTY INNOVATION LEGACY
520 Stacy Court Ste B, Lafayette, CO 80026
303.666.0379 www.topographic.com


## SURVEYOR'S STATEMENT

THE UNDERSIGNED HEREBY STATES THAT THE WELL LOCATION SHOWN HEREON WAS STAKED ON THE GROUND BASED ON EXISTING MONUMENTATION AND/OR PHYSICAL EVIDENCE FOUND IN THE FIELD AND IS CORRECT TO THE BEST OF MY KNOWLEDGE, INFORMATION AND BELIEF.

## NOTES

1. HORIZONTAL (NAD 83) AND VERTICAL (NAVD 88) DATUM IS BASED ON THE TRIMBLE VRS NETWORK.
2. ALL DIRECTIONS, DISTANCES, AND DIMENSIONS SHOWN HEREON ARE BASED ON COORDINATES FROM THE "COLORADO COORDINATE SYSTEM OF 1983 NORTH ZONE" (TITLE 38, ARTICLE 52 C.R.S.).
3. ALL SECTION LINE DIMENSIONS SHOWN HEREON ARE BASED ON FIELD MEASUREMENTS OF EXISTING MONUMENTS AND/OR PHYSICAL EVIDENCE FOUND IN THE FIELD UNLESS OTHERWISE INDICATED.
4. PHYSICAL FEATURES SHOWN HEREON ARE FOR GRAPHICAL REPRESENTATION ONLY.
5. SEE FORM 2A FOR VISIBLE IMPROVEMENTS WITHIN 500' OF WELLHEAD.
6. DISTANCES TO NEAREST SECTION LINES ARE MEASURED PERPENDICULARLY.
7. THIS IS NOT A LAND SURVEY NOR LAND SURVEY PLAT.

PDOP READING: 1.6 INSTRUMENT OPERATOR: J. PHILLIPS

| POINT | NAD 83 | | NAD 27 | |
|---|---|---|---|---|
| SURFACE HOLE LOCATION | N: | 1267694.18 | N: | 267696.98 |
| | E: | 3248794.43 | E: | 2248946.03 |
| | LAT: | N40.0647871 | LAT: | N40.0648041 |
| | LONG: | W104.6110763 | LONG: | W104.6105578 |
| LANDING POINT LOCATION | N: | 1264964.95 | N: | 264967.74 |
| | E: | 3242307.47 | E: | 2242459.23 |
| | LAT: | N40.0574714 | LAT: | N40.0574883 |
| | LONG: | W104.6343474 | LONG: | W104.6338278 |
| BOTTOM OF PRODUCTION ZONE | N: | 1255274.37 | N: | 255277.25 |
| | E: | 3242337.44 | E: | 2242489.28 |
| | LAT: | N40.0308696 | LAT: | N40.0308863 |
| | LONG: | W104.6345782 | LONG: | W104.6340585 |
| BOTTOM HOLE LOCATION | N: | 1255184.37 | N: | 255187.26 |
| | E: | 3242337.71 | E: | 2242489.56 |
| | LAT: | N40.0306225 | LAT: | N40.0306392 |
| | LONG: | W104.6345803 | LONG: | W104.6340606 |

COLORADO LICENSED
KYLE R. WALKER
38664
8/16/23
PROFESSIONAL LAND SURVEYOR

VERDAD RESOURCES
RAMEN 1423 03H

| | | | |
|---|---|---|---|
| FIELD | 07/22/2022 | DRAFT | SW |
| REV 5 | 08/16/2023 | CHECK | KW |
| SHEET : | 1 OF 1 | JOB: | 149662 |

WELL LOCATION MAP
S.H.L.NW/4 SE/4, SECTION 12 T01N R65W 6TH PM
LP NE/4 NW/4, SECTION 14 T01N R65W 6TH PM
BPZ SE/4 SW/4, SECTION 23 T01N R65W 6TH PM
BHL SE/4 SW/4, SECTION 23 T01N R65W 6TH PM
WELD COUNTY, COLORADO




TOPOGRAPHIC
LOYALTY INNOVATION LEGACY
520 Stacy Court Ste B, Lafayette, CO 80026
303.666.0379 www.topographic.com

## SURVEYOR'S STATEMENT

THE UNDERSIGNED HEREBY STATES THAT THE WELL LOCATION SHOWN HEREON WAS STAKED ON THE GROUND BASED ON EXISTING MONUMENTATION AND/OR PHYSICAL EVIDENCE FOUND IN THE FIELD AND IS CORRECT TO THE BEST OF MY KNOWLEDGE, INFORMATION AND BELIEF.

COLORADO LICENSED
KYLER R. WALKER
38664
8/16/23
PROFESSIONAL LAND SURVEYOR

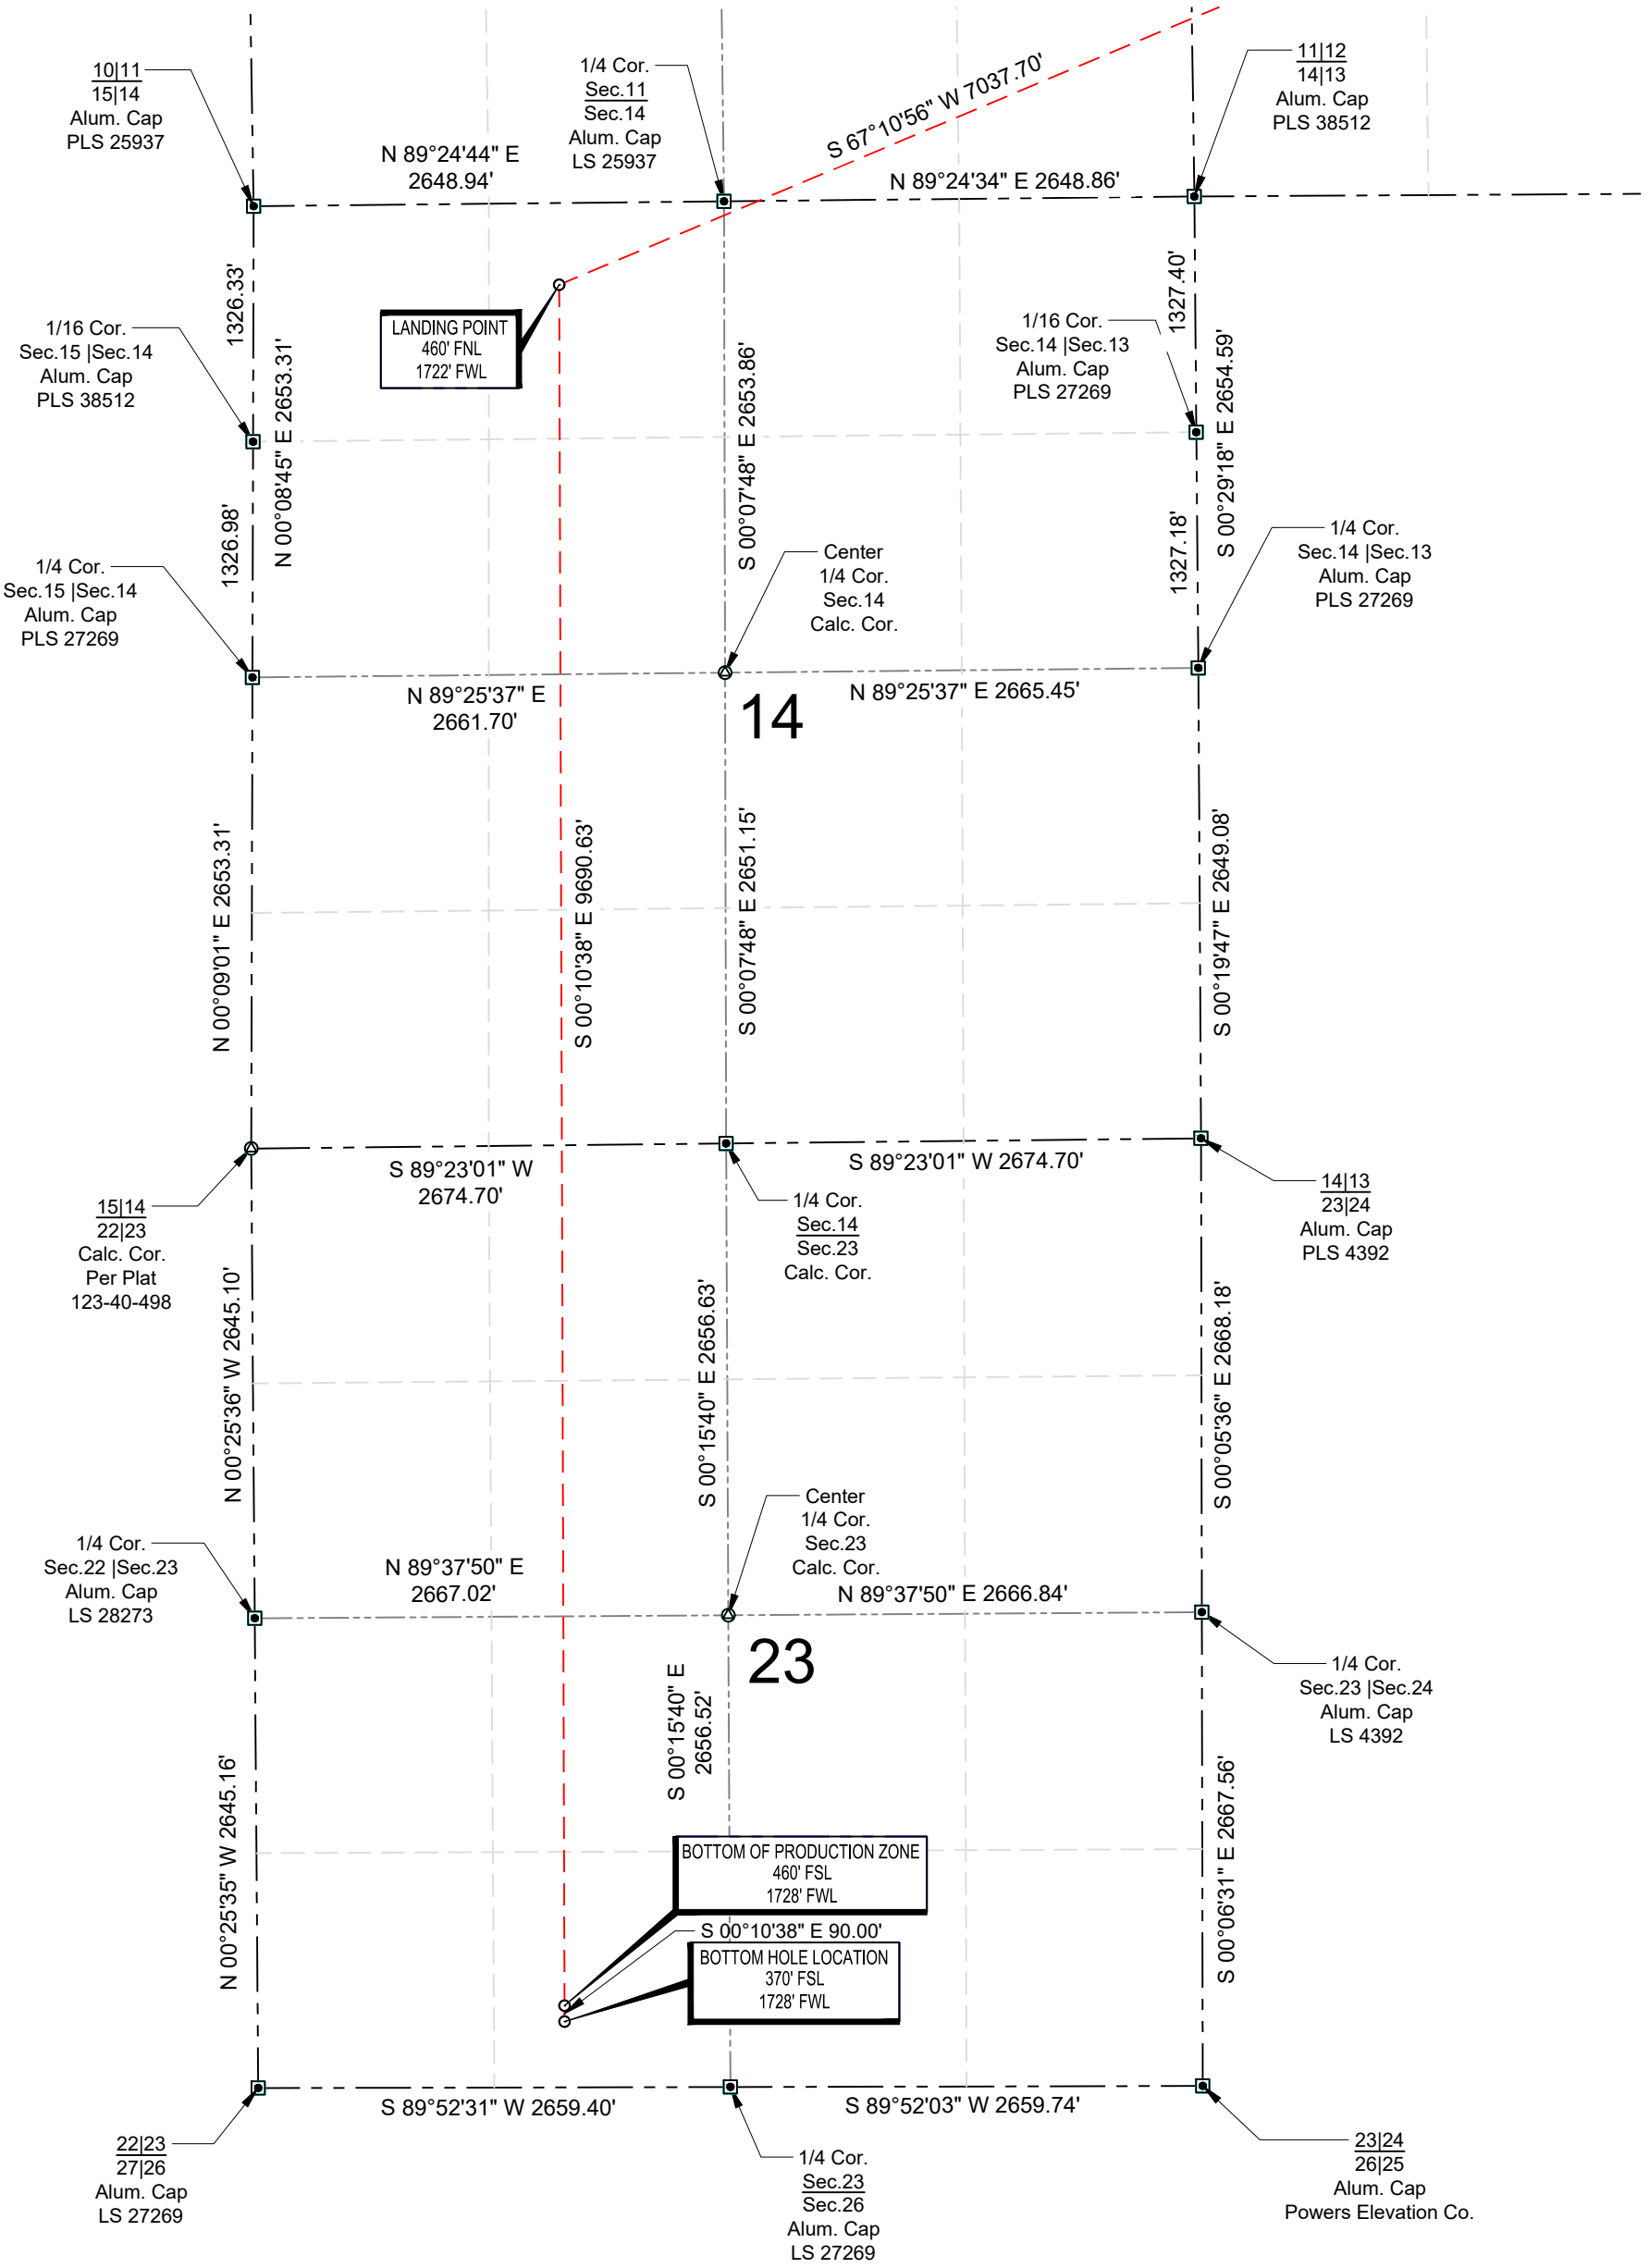SCALE: 1" = 1000'
0' 500' 1000'

## NOTES

1. HORIZONTAL (NAD 83) AND VERTICAL (NAVD 88) DATUM IS BASED ON THE TRIMBLE VRS NETWORK. THE LINEAL UNITS OF MEASUREMENT ARE U.S. SURVEY FEET.
2. ALL DIRECTIONS, DISTANCES, AND DIMENSIONS SHOWN HEREON ARE BASED ON COORDINATES FROM THE "COLORADO COORDINATE SYSTEM OF 1983 NORTH ZONE" (TITLE 38, ARTICLE 52 C.R.S.).
3. ALL SECTION LINE DIMENSIONS SHOWN HEREON ARE BASED ON FIELD MEASUREMENTS OF EXISTING MONUMENTS AND/OR PHYSICAL EVIDENCE FOUND IN THE FIELD UNLESS OTHERWISE INDICATED.
4. PHYSICAL FEATURES SHOWN HEREON ARE FOR GRAPHICAL REPRESENTATION ONLY.
5. SEE FORM 2A FOR VISIBLE IMPROVEMENTS WITHIN 500' OF WELLHEAD.
6. DISTANCES TO NEAREST SECTION LINES ARE MEASURED PERPENDICULARLY.
7. THIS IS NOT A LAND SURVEY NOR LAND SURVEY PLAT.

PDOP READING: 1.6 INSTRUMENT OPERATOR: J. PHILLIPS

VERDAD RESOURCES
RAMEN 1423 03H

| | | | |
|---|---|---|---|
| FIELD | 07/22/2022 | DRAFT | SW |
| REV 4 | 08/16/2023 | CHECK | KW |
| SHEET : | 1 OF 1 | JOB: 149662 | |

WELL LOCATION MAP
S.H.L. NW/4 SE/4, SECTION 12 T01N R65W 6TH PM
LP NE/4 NW/4, SECTION 14 T01N R65W 6TH PM
BPZ SE/4 SW/4, SECTION 23 T01N R65W 6TH PM
BHL SE/4 SW/4, SECTION 23 T01N R65W 6TH PM
WELD COUNTY, COLORADO

G:\SURVEY\VERDAD\RAMEN 1123\FINAL PRODUCTS\LO_RAMEN_1423_3H_REV5.DWG 8/16/2023 2:45:23 PM swest