Proposed P&A WBD

Well Name: CONRAD HERBST 01
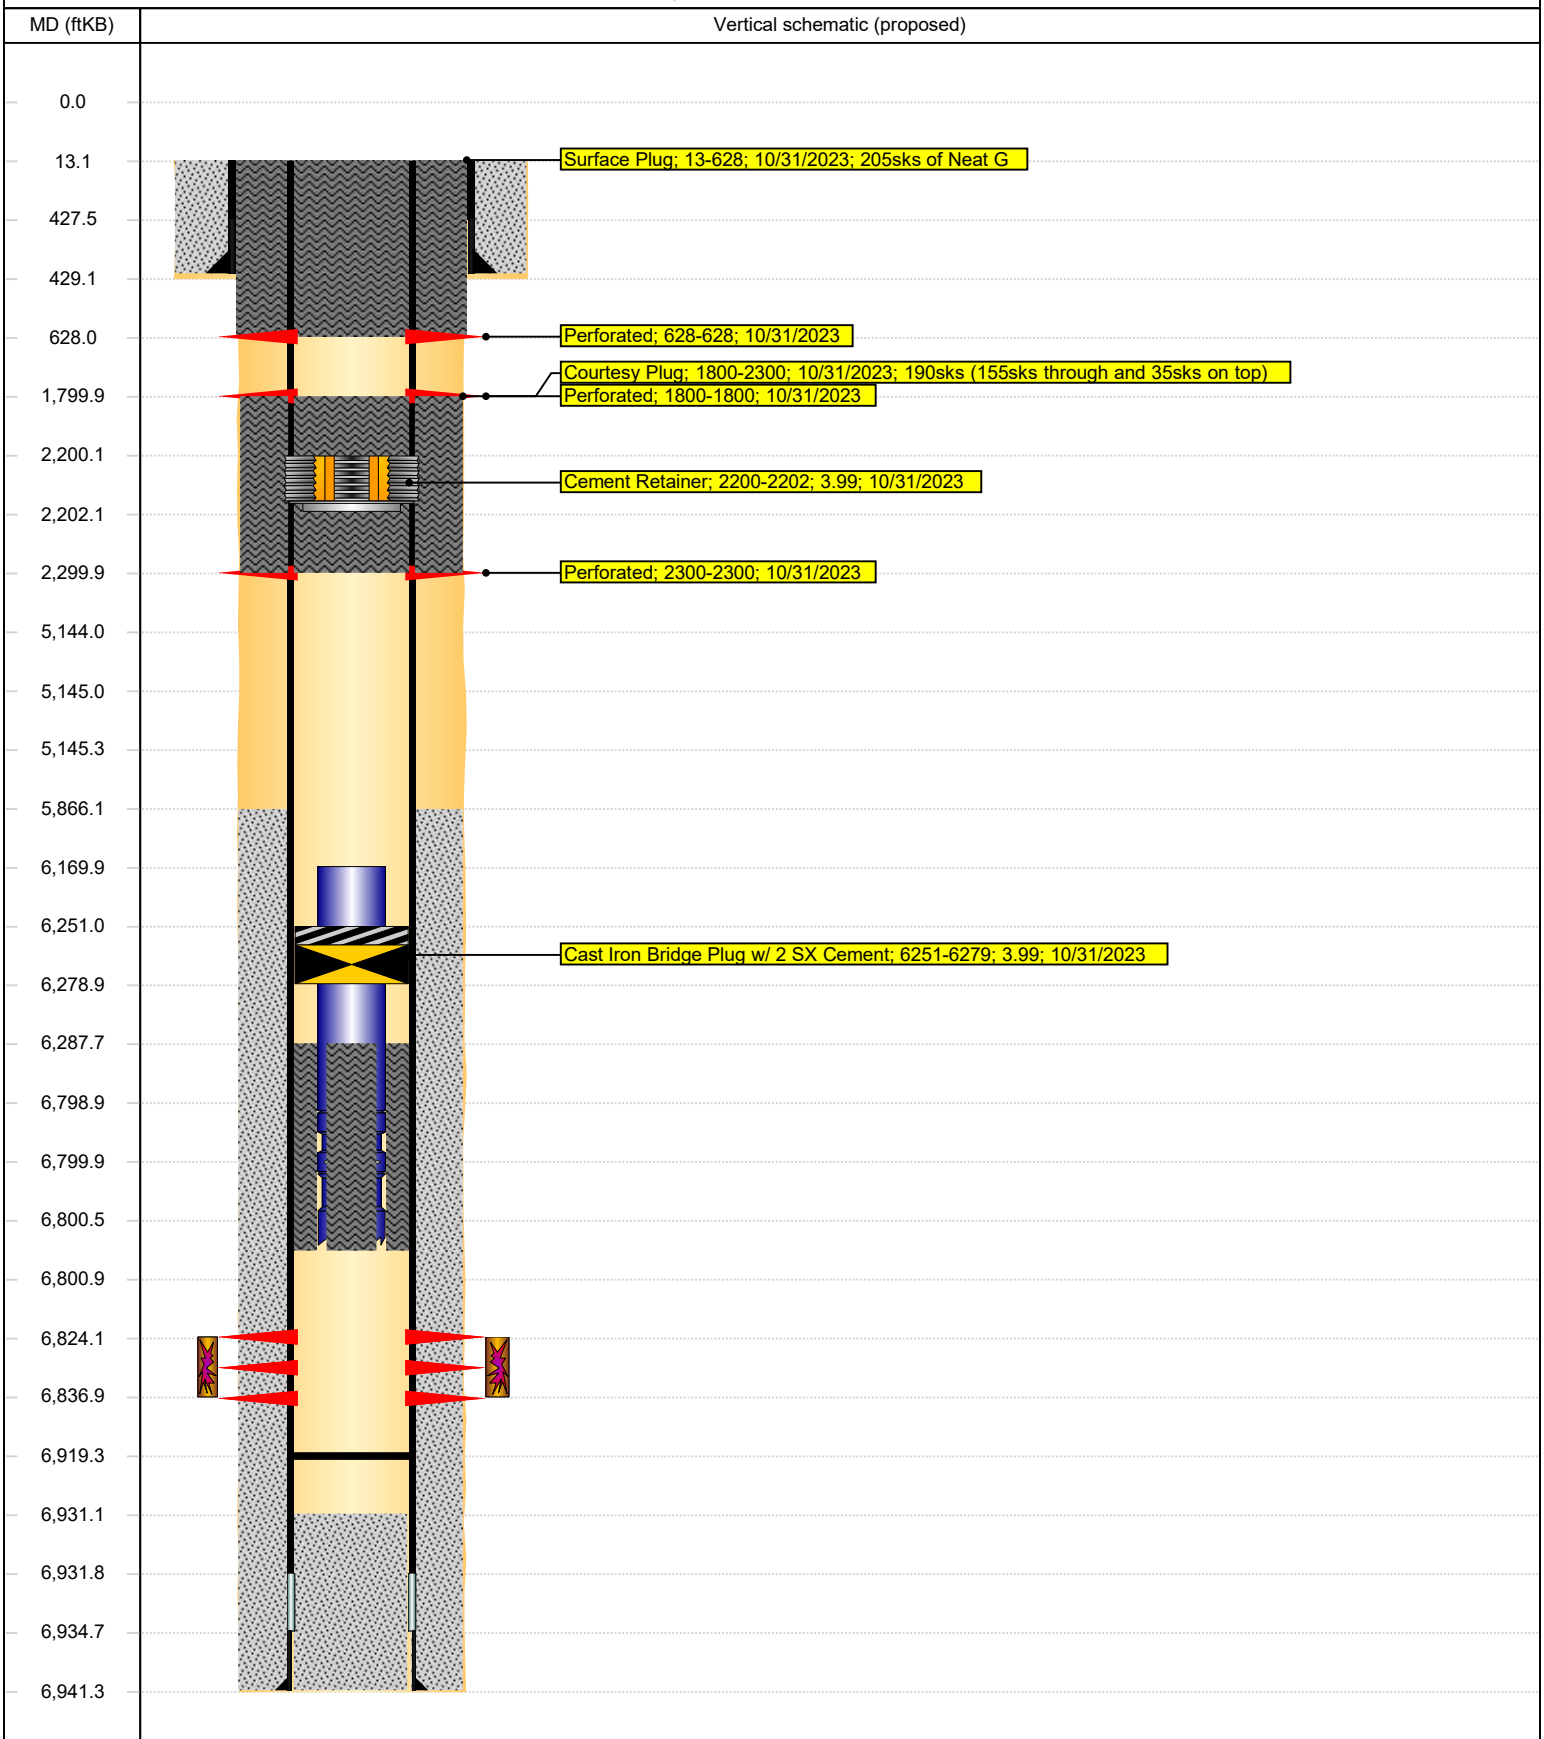
Land, Original Hole, 11/2/2023 7:08:16 AM